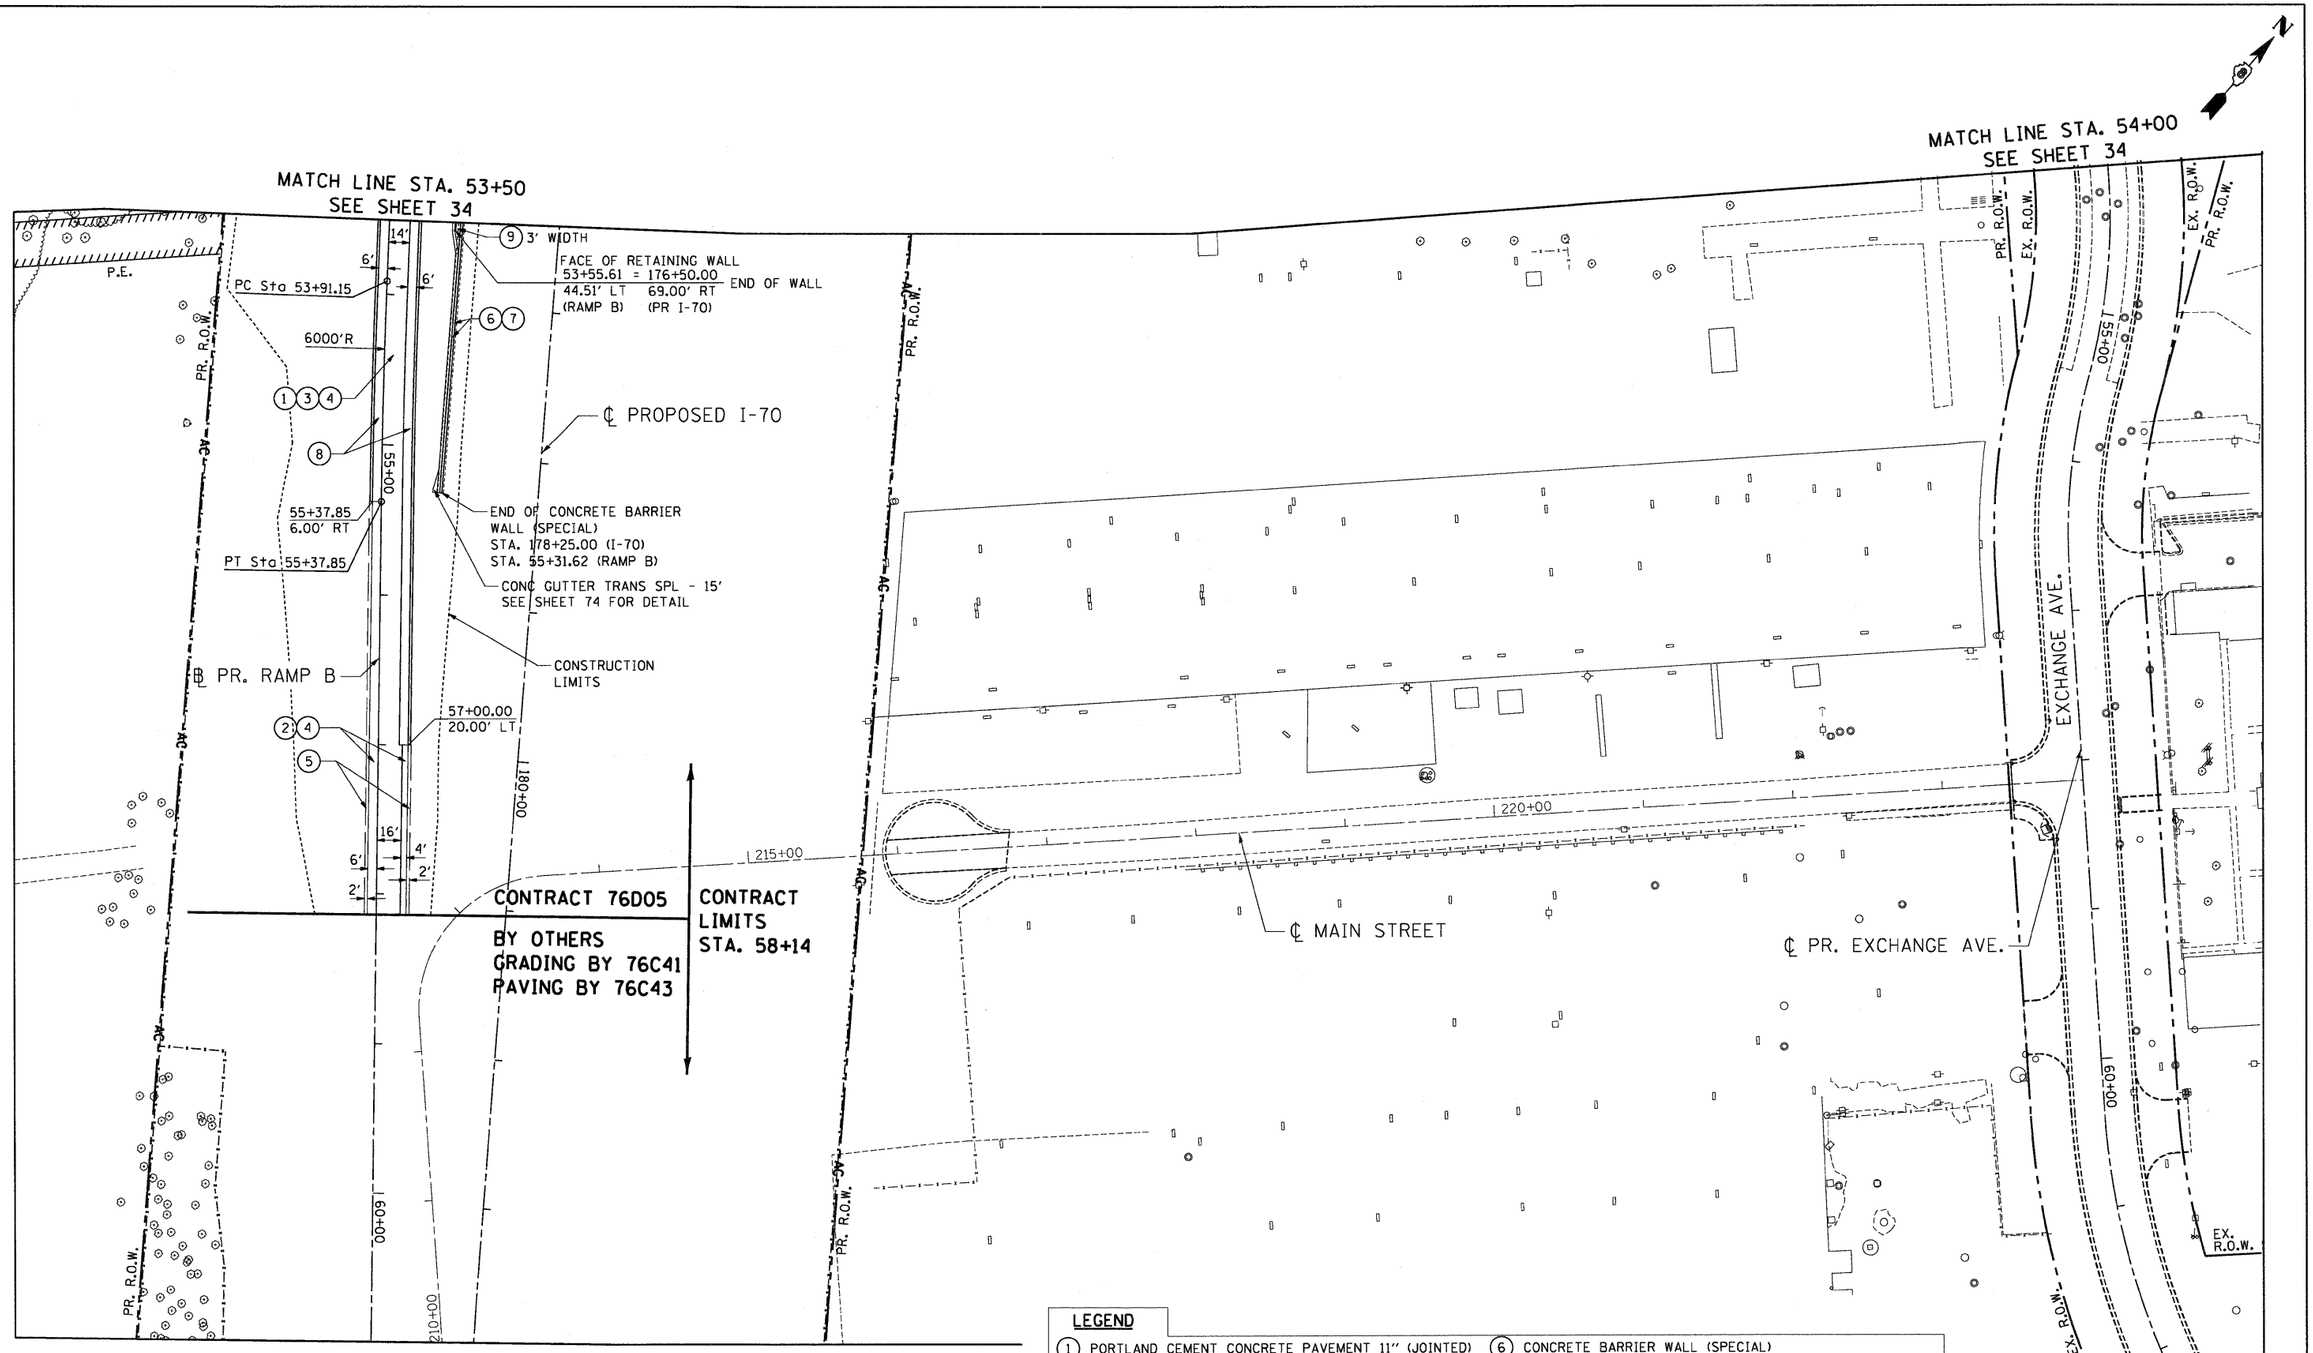

LEGEND

1. PORTLAND CEMENT CONCRETE PAVEMENT 11" (JOINTED)
2. PORTLAND CEMENT CONCRETE SHOULDERS 11"
3. STABILIZED SUBBASE - HOT-MIX ASPHALT, 4"
4. AGGREGATE SUBGRADE 12"
5. AGGREGATE SHOULDERS, TYPE B 6"
6. CONCRETE BARRIER WALL (SPECIAL)
7. CONCRETE GUTTER, TYPE B
8. ANCHORAGE SLAB & BARRIER WALL (SEE DETAILS FOR BILL OF MATERIALS)
9. CONCRETE MEDIAN SURFACE, 4 INCH
10. COMBINATION CONCRETE CURB AND GUTTER, TYPE B-6.24

FILE NAME = $FILEL$	USER NAME = $USER$	DESIGNED - JB	REVISED -
		DRAWN - JB	REVISED -
	PLOT SCALE = $SCALE$	CHECKED - ACL	REVISED -
TENG TENG & ASSOCIATES, INC. ENGINEERS/ARCHITECTS/PLANNERS CHICAGO, ILLINOIS	PLOT DATE = $DATE$	DATE - 05/13/11	REVISED -

STATE OF ILLINOIS
DEPARTMENT OF TRANSPORTATION
RELOCATED ILLINOIS ROUTE 3

PROPOSED RAMP B
ROADWAY PLAN
STA. 53+50 TO STA. 61+00

SCALE: 1"=50' | SHEET NO. 4 OF 4 SHEETS | STA. | TO STA.

F.A.P. RTE.	SECTION	COUNTY	TOTAL SHEETS	SHEET NO.
998	82-2-1HVB-1	ST. CLAIR	345	36
		CONTRACT NO. 76D05		
FED. ROAD DIST. NO.	ILLINOIS	FED. AID PROJECT		

\\DBCONN-99-MOTIF1.DGN, \\DBCONN-10-BORDER1.DGN, \\DBCONN-11-MOTIF1.DGN, \\DBCONN-10-LEGEND1.DGN, \\DBCONN-10-LAYOUT1.DGN, \\DBCONN-05-MOTIF1.DGN, \\DBCONN-06-MOTIF1.DGN, \\DBCONN-08-MOTIF1.DGN, \\DBCONN-10-MOTIF1.DGN, \\DBCONN-03-GEOMETRICS1.DGN, \\DBCONN-10-SHT-ALIGNTIEBMS.DGN
5-11-2011, 10:55:02 NEWMANMD \\FS 0044\AMVAULT\D-TRANS.07\222\20868-001\CIVIL\CADD\99 ALL CONTRACTS\CONNSHEETS CONTRACT 10\DBCONN-10-SHT-PLAN1 5350.DGN