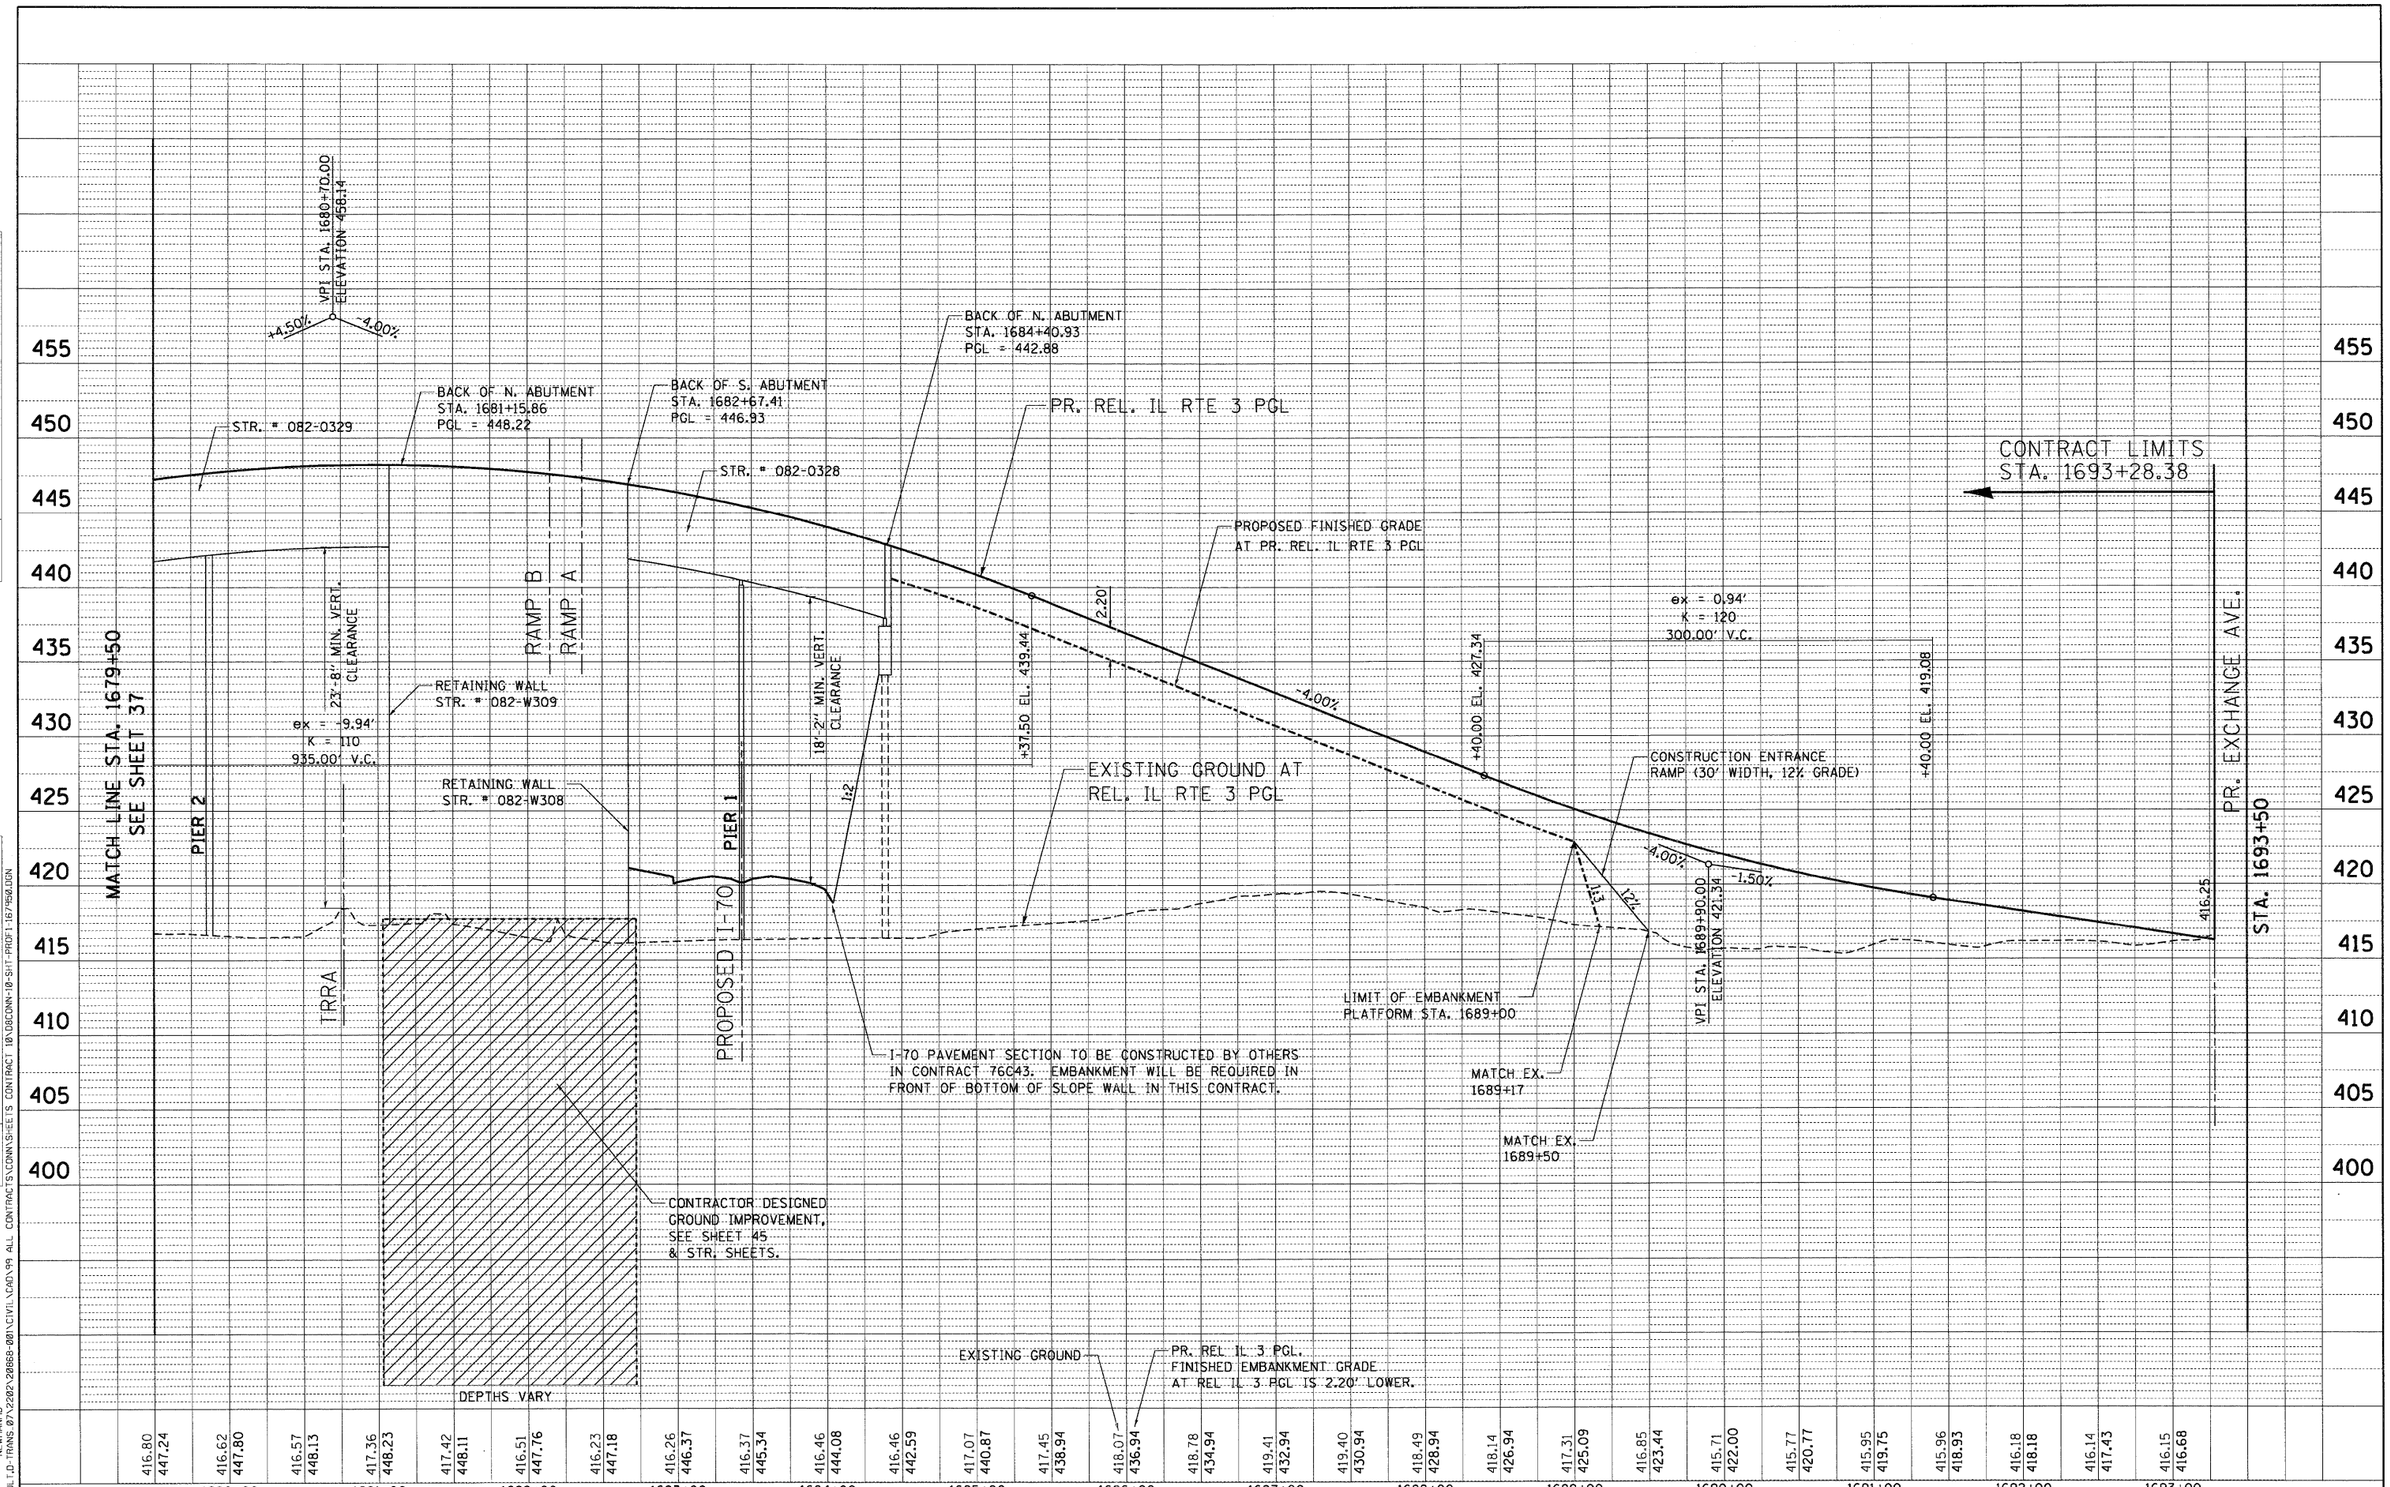

PROFILE
SURVEYED
PLOTTED
GRADES CHECKED
R.O.W. CHECKED
NOTE BOOK
NO.
STRUCTURE NOTATNS CHKD
BY
DATE

PLAN
SURVEYED
PLOTTED
AS-BUILT CHECKED
R.O.W. CHECKED
NOTE BOOK
NO.
CADD FILE NAME
BY
DATE

5-11-2011 11:31:15 NEWMAN
\\FS-0044\SMYVAULT\D-TRANS.07\2202\20868-001\CIVIL\RAD\99 ALL CONTRACTS\CONN\SHEETS CONTRACT 1\D8CONN-10-SHT-PROF1-1679+50.DGN

FILE NAME = *FILE1*	USER NAME = *USER*	DESIGNED - JB	REVISED -
		DRAWN - JFS	REVISED -
	PLOT SCALE = *SCALE*	CHECKED - JB	REVISED -
TENG TENG & ASSOCIATES, INC. ENGINEERS/ARCHITECTS/PLANNERS CHICAGO, ILLINOIS	PLOT DATE = *DATE*	DATE - 05/13/11	REVISED -

STATE OF ILLINOIS
DEPARTMENT OF TRANSPORTATION
RELOCATED ILLINOIS ROUTE 3

PROPOSED RELOCATED ILLINOIS ROUTE 3
ROADWAY PROFILE
STA. 1679+50 TO STA. 1693+28.38
SCALE: HORIZ. 1"=50' VERT. 1"=5' STA. TO STA.

F.A.P. RTE.	SECTION	COUNTY	TOTAL SHEETS	SHEET NO.
998	82-2-1HVB-1	ST. CLAIR	345	38
		CONTRACT NO. 76D05		
FED. ROAD DIST. NO.	ILLINOIS	FED. AID PROJECT		