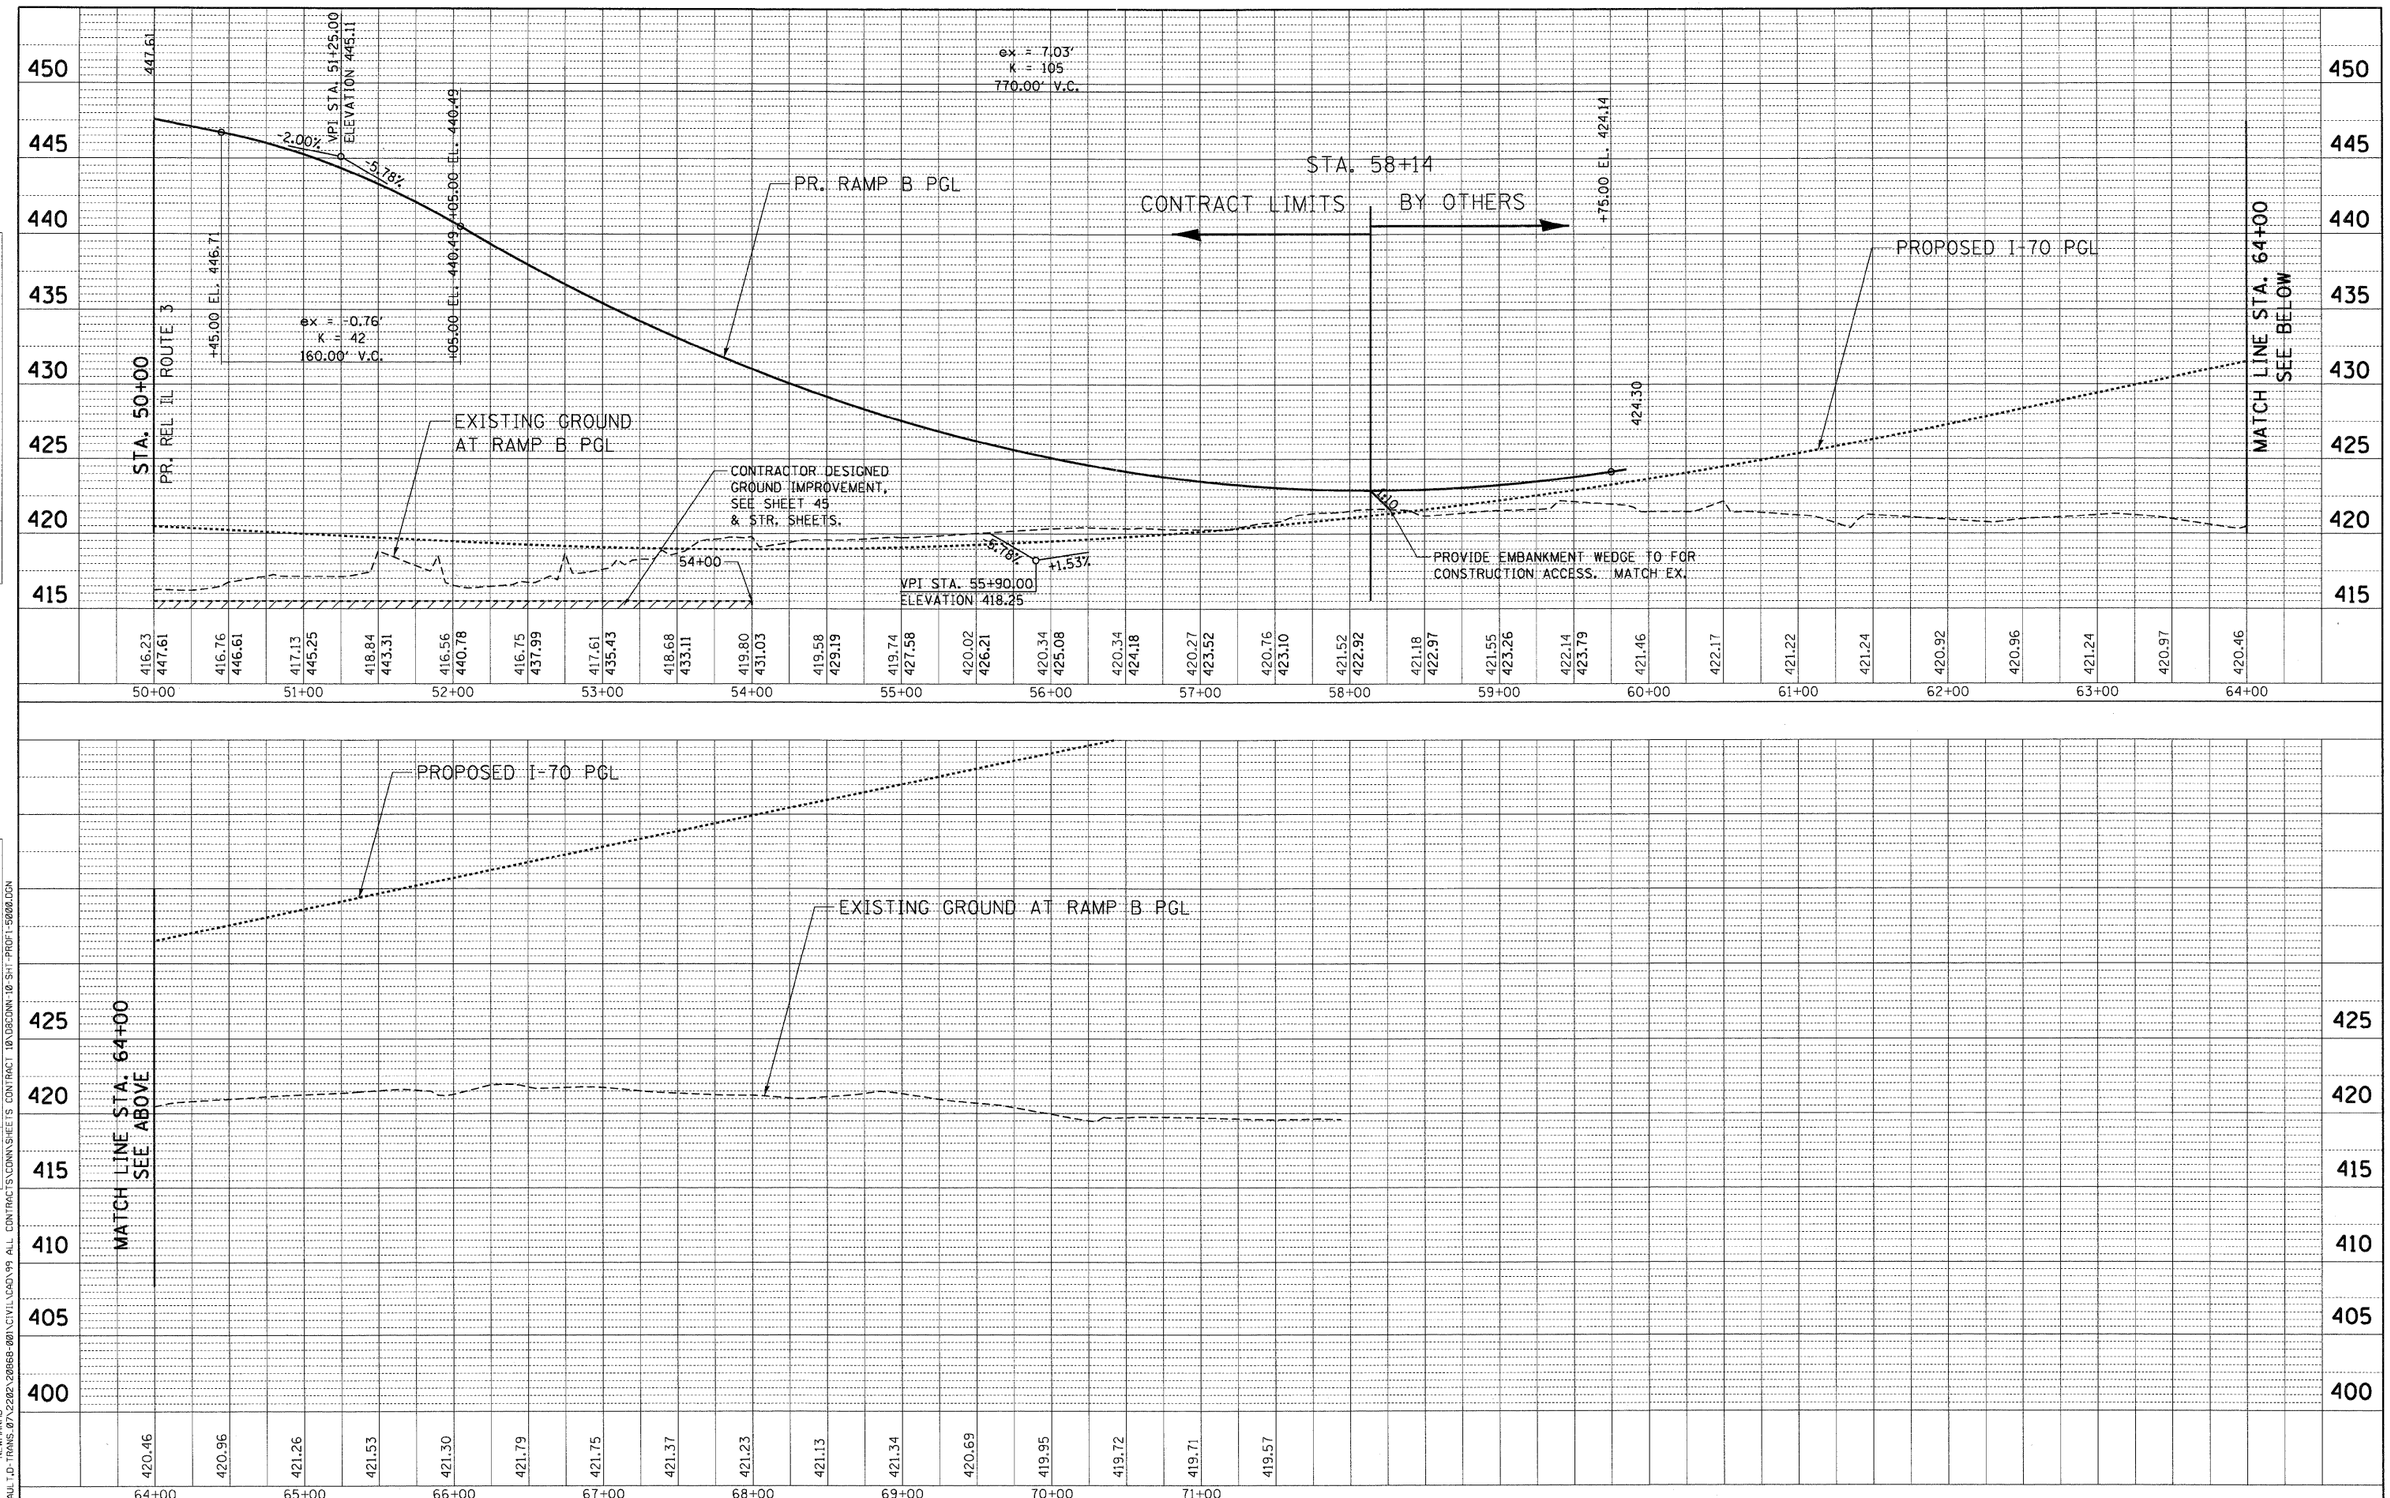

PLAN
SURVEYED BY
PLOTTED DATE
DRAWN / CHECKED
R.O.W. AGENT CHECKED
NOTE BOOK
NO. CADD FILE NAME

PROFILE
SURVEYED BY
PLOTTED DATE
GRADES CHECKED
R.O.W. AGENT CHECKED
NOTE BOOK
NO. STRUCTURE NO'S/RS CHK'D

5-11-2011 11:31:27 NEWMANMD
\\FS-8024\ARKVAULT_D-TRANS_07\2202-20068-B01\CIVIL\CADD\99 ALL CONTRACTS\CONNX\SHEETS CONTRACT 10\DGCONN-10-SHT-PROFILE-5000.DGN

FILE NAME = $FILEL$	USER NAME = $USER$	DESIGNED - JB	REVISED -
		DRAWN - JFS	REVISED -
	PLOT SCALE = $SCALE$	CHECKED - JB	REVISED -
TENG & ASSOCIATES, INC. ENGINEERS/ARCHITECTS/PLANNERS CHICAGO, ILLINOIS	PLOT DATE = $DATE$	DATE - 05/13/11	REVISED -

STATE OF ILLINOIS
DEPARTMENT OF TRANSPORTATION
RELOCATED ILLINOIS ROUTE 3

PROPOSED RAMP B
ROADWAY PROFILE
STA. 50+00 TO STA. 72+28
SCALE: HORIZ. 1"=50' VERT. 1"=5' STA. TO STA.

F.A.P. RTE.	SECTION	COUNTY	TOTAL SHEETS	SHEET NO.
998	82-2-1HVB-1	ST. CLAIR	345	40
		CONTRACT NO. 76D05		
FED. ROAD DIST. NO.	ILLINOIS	FED. AID PROJECT		