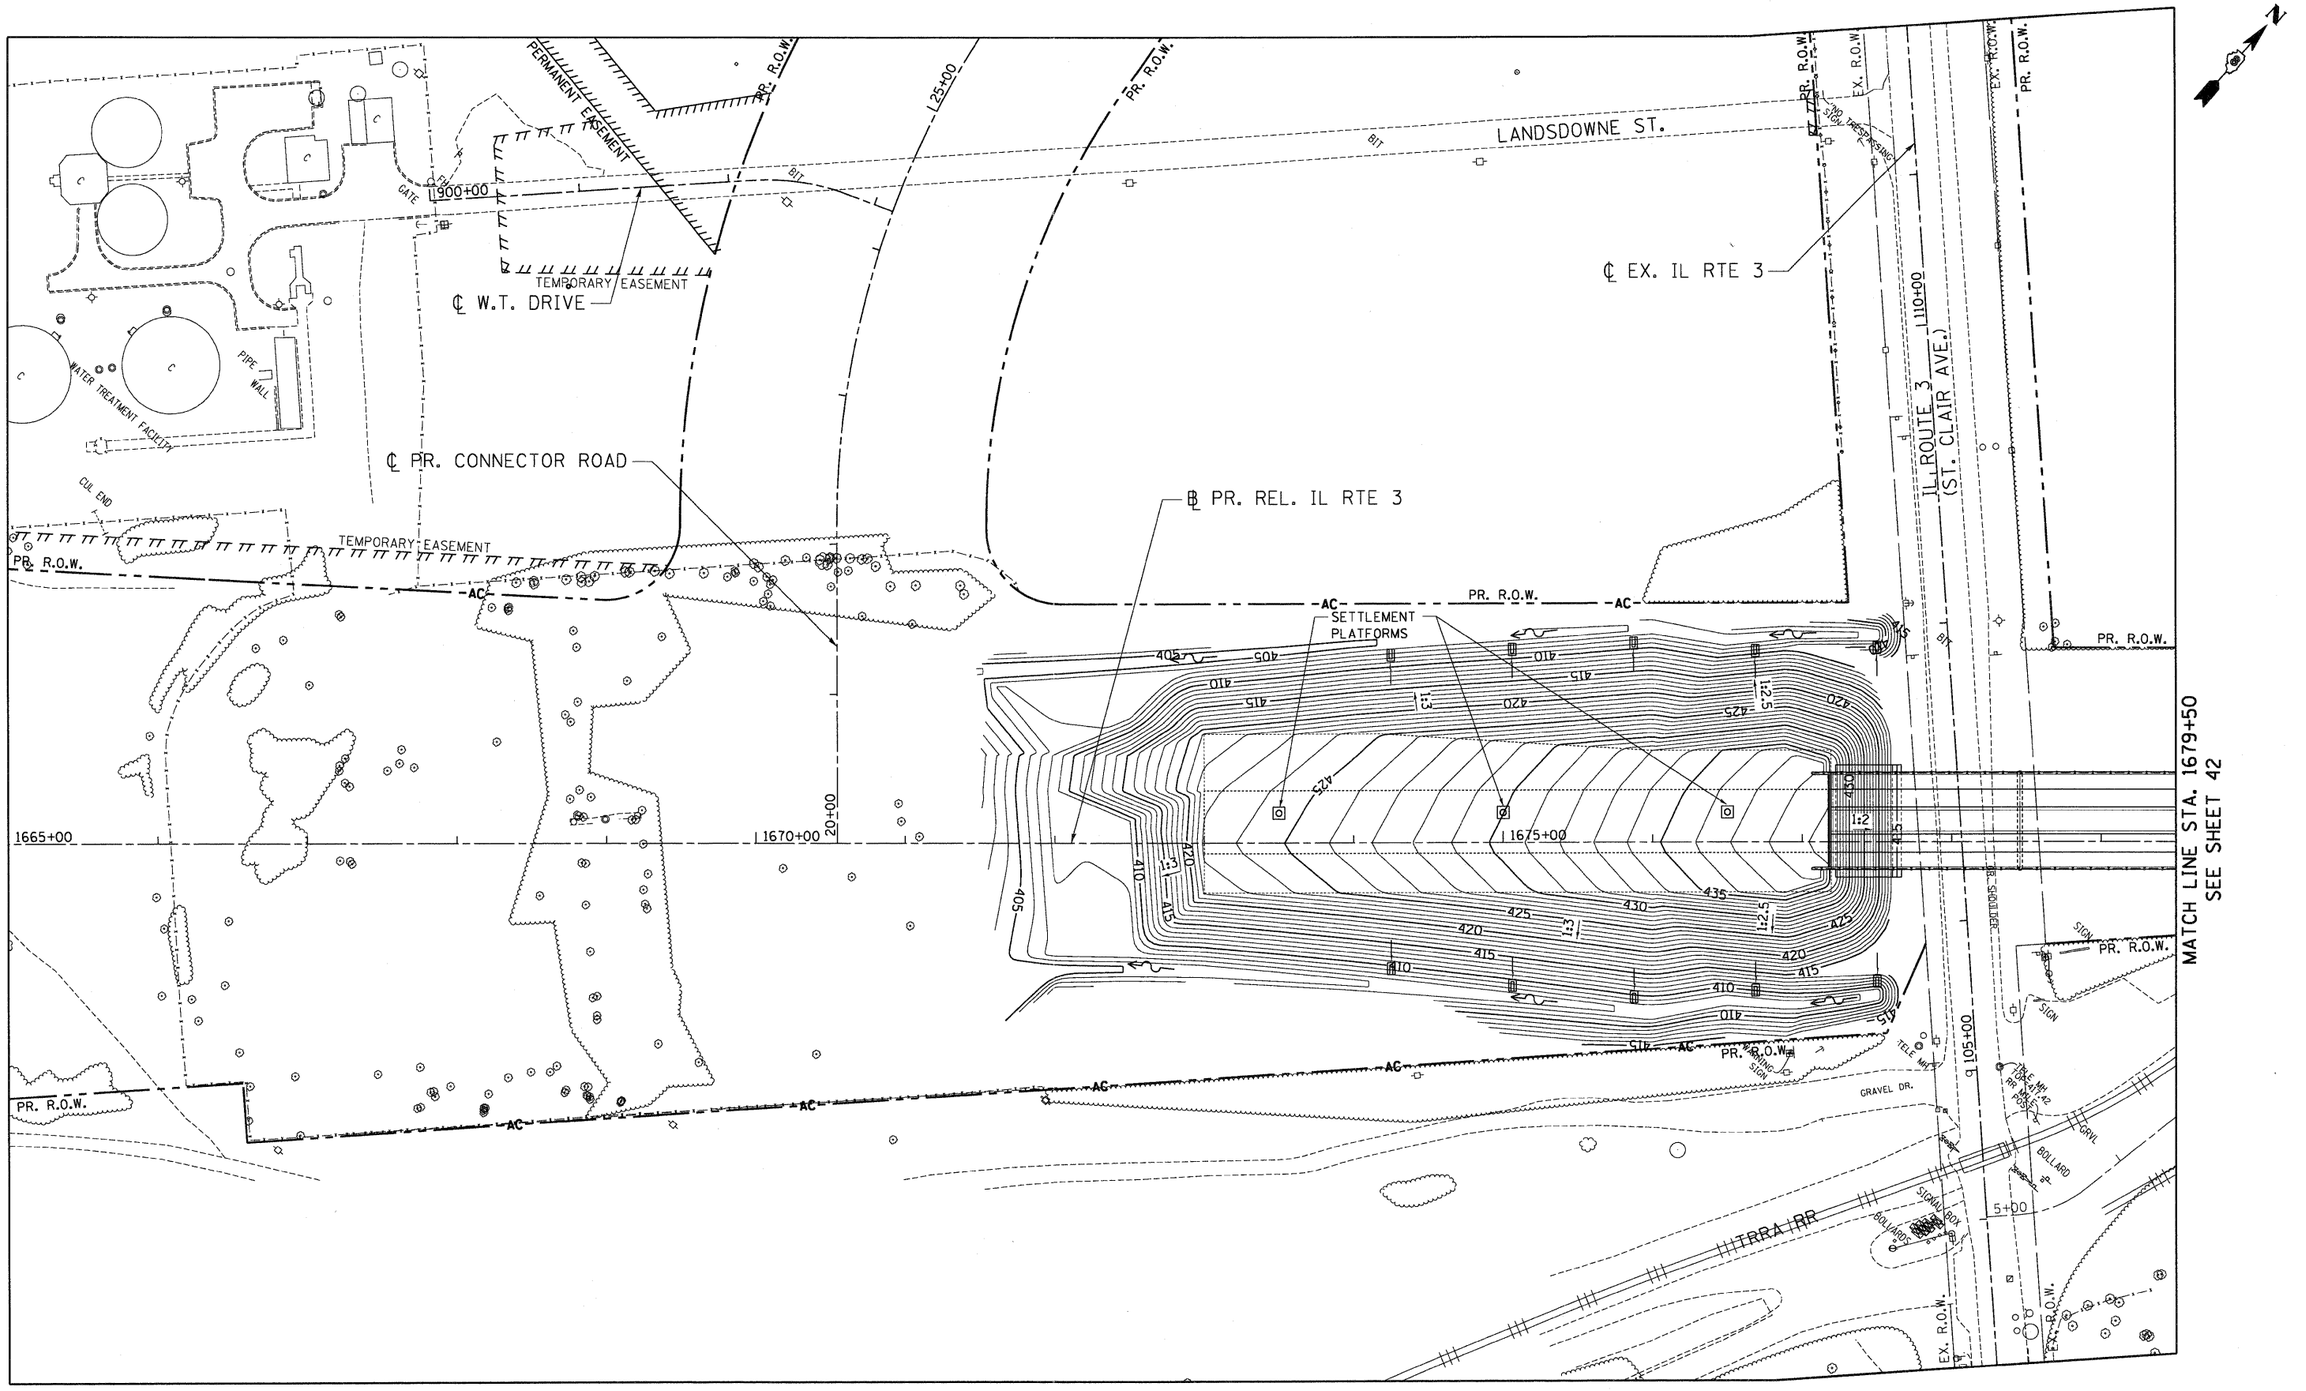

FILE NAME = $FILE$	USER NAME = $USER$	DESIGNED - JB	REVISED -
		DRAWN - JB	REVISED -
	PLOT SCALE = $SCALE$	CHECKED - ACL	REVISED -
	PLOT DATE = $DATE$	DATE - 05/13/11	REVISED -

TENG & ASSOCIATES, INC. ENGINEERS/ARCHITECTS/PLANNERS CHICAGO, ILLINOIS

STATE OF ILLINOIS
DEPARTMENT OF TRANSPORTATION
RELOCATED ILLINOIS ROUTE 3

PROPOSED RELOCATED ILLINOIS ROUTE 3
GRADING PLAN
STA. 1665+00 TO STA. 1679+50

SCALE: 1"=50' | SHEET NO. 1 OF 3 SHEETS | STA. | TO STA.

F.A.P. RTE.	SECTION	COUNTY	TOTAL SHEETS	SHEET NO.
998	82-2-1HVB-1	ST. CLAIR	345	41
		CONTRACT NO. 76D05		
FED. ROAD DIST. NO.	ILLINOIS	FED. AID PROJECT		

..\DBCONN-99-MOTIF.DGN, ..\DBCONN-10-BORDER.DGN, ..\DBCONN-11-MOTIF.DGN, ..\DBCONN-10-LEGEND.DGN, ..\DBCONN-10-LAYOUT.DGN, ..\DBCONN-05-MOTIF.DGN, ..\DBCONN-08-MOTIF.DGN, ..\DBCONN-10-MOTIF.DGN
5-11-2011, 10:55:35 NEWMANMD \\FS-0044\AM\VAULT\D_TRANS\07\2282\20868-00\CIVIL\CAD\99 ALL CONTRACTS\DBCONN\SHEETS CONTRACT 1D\DBCONN-10 SHT_LANDSCAPE-166500.DGN