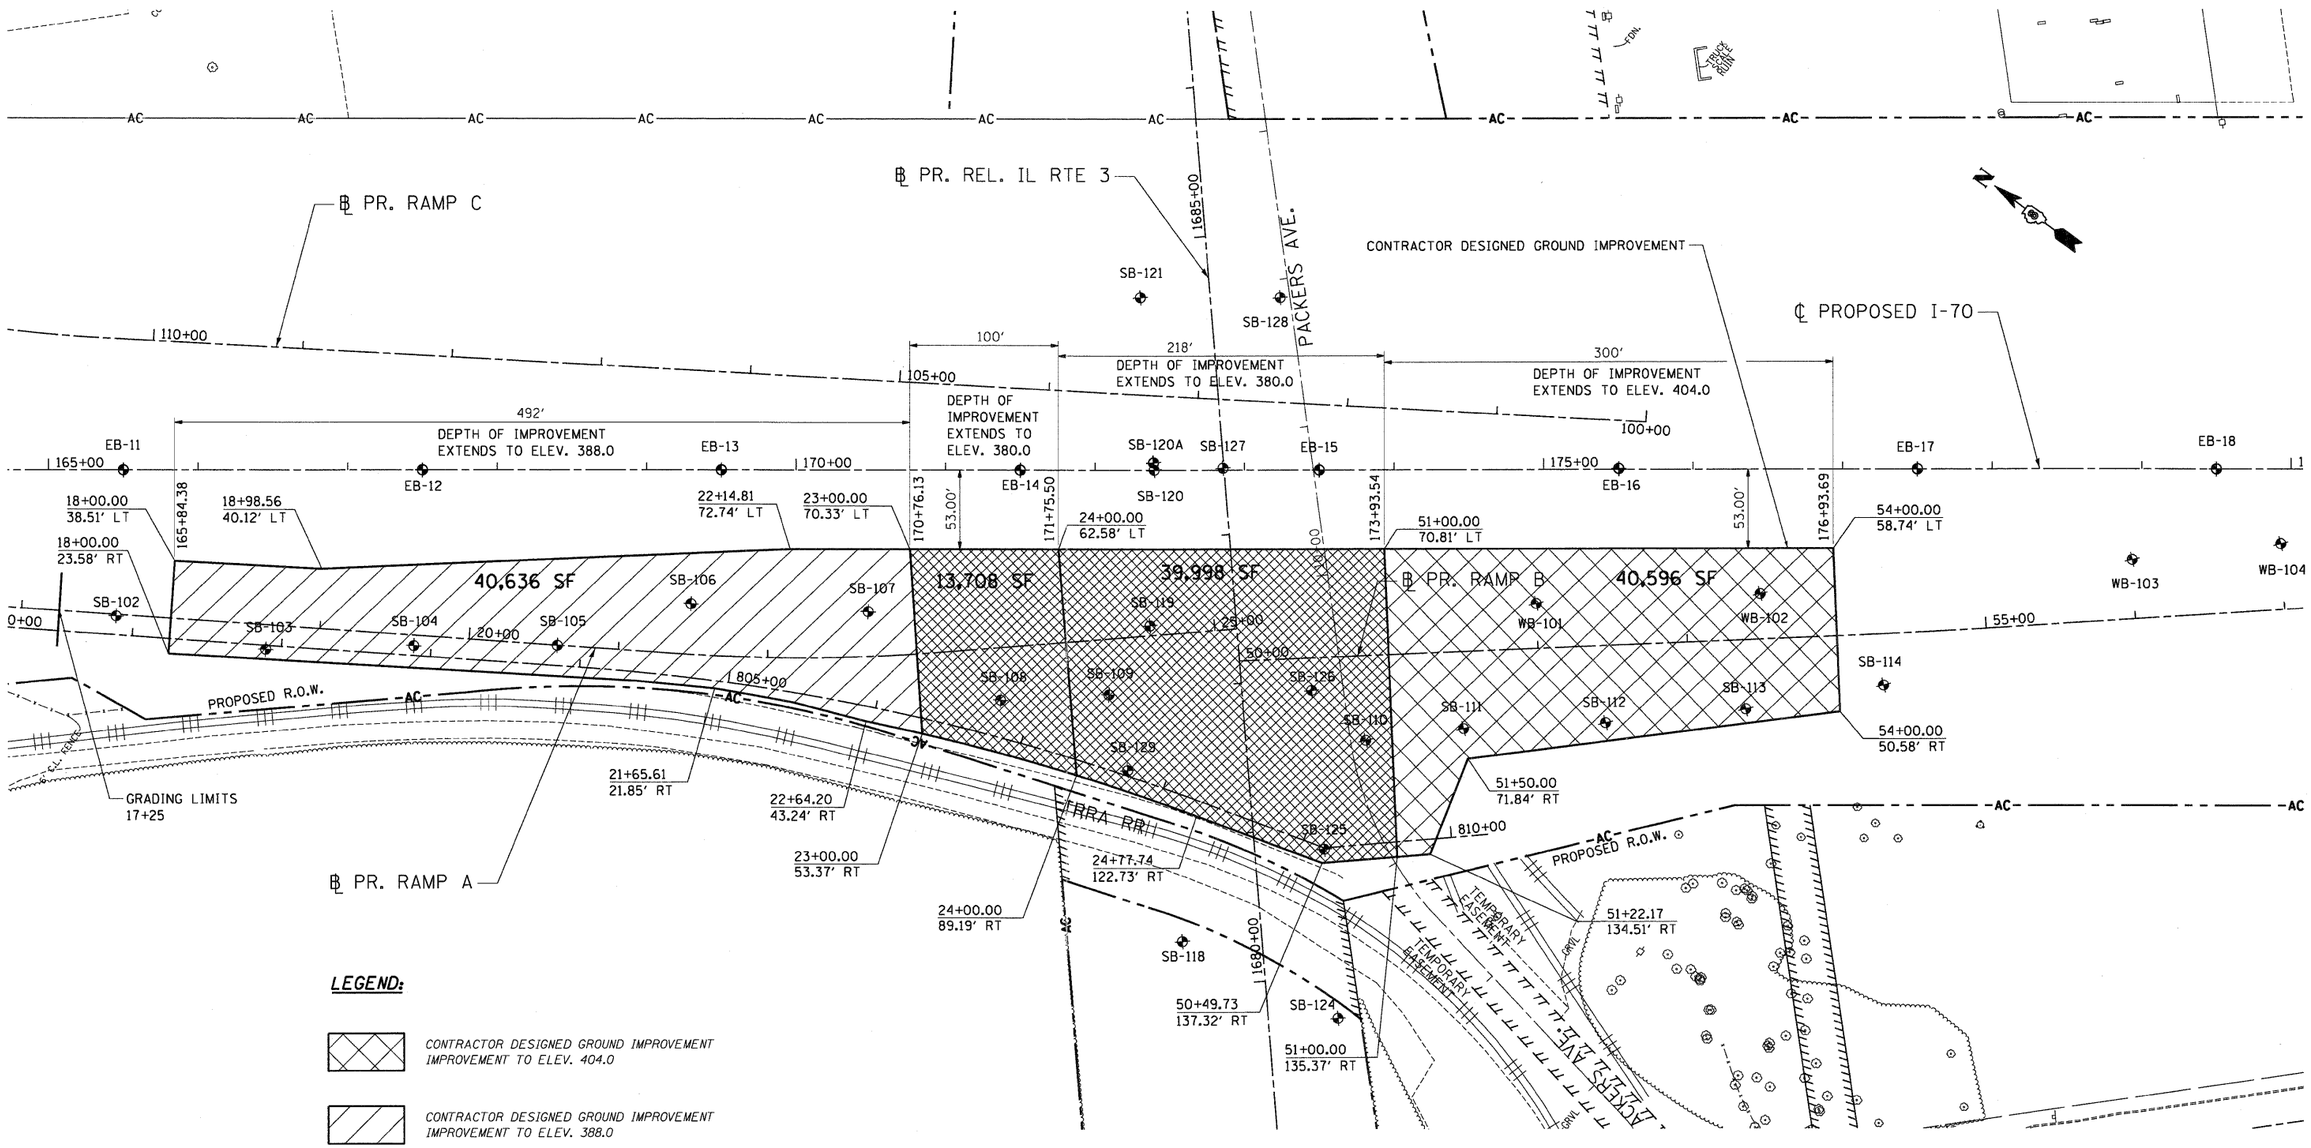

LEGEND:

CONTRACTOR DESIGNED GROUND IMPROVEMENT IMPROVEMENT TO ELEV. 404.0

CONTRACTOR DESIGNED GROUND IMPROVEMENT IMPROVEMENT TO ELEV. 388.0

CONTRACTOR DESIGNED GROUND IMPROVEMENT IMPROVEMENT TO ELEV. 380.0

Soil Boring

FILE NAME = $FILEL$	USER NAME = $USER$	DESIGNED - JB	REVISED -
		DRAWN - JB	REVISED -
TENG TENG & ASSOCIATES, INC. ENGINEERS/ARCHITECTS/PLANNERS CHICAGO, ILLINOIS	PLOT SCALE = $SCALE$	CHECKED - ACL	REVISED -
	PLOT DATE = $DATE$	DATE - 05/13/11	REVISED -

STATE OF ILLINOIS
DEPARTMENT OF TRANSPORTATION
RELOCATED ILLINOIS ROUTE 3

PROPOSED RAMPS A & B
GROUND IMPROVEMENT PLAN
STA. 17+25 TO STA. 25+14.68, STA. 50+00 TO STA. 54+00

SCALE: 1"=50' | SHEET NO. 2 OF 2 SHEETS | STA. | TO STA.

F.A.P. RTE.	SECTION	COUNTY	TOTAL SHEETS	SHEET NO.
998	82-2-1HVB-1	ST. CLAIR	345	45
		CONTRACT NO. 76D05		
FED. ROAD DIST. NO.	ILLINOIS	FED. AID PROJECT		

\\DBCONN-99-MOTIF1.DGN, \\DBCONN-10-BORDER1.DGN, \\DBCONN-06-LAYOUT1.DGN, \\DBCONN-06-LEGEND1.DGN, \\DBCONN-06-MOTIF1.DGN, \\DBCONN-11-MOTIF1.DGN, \\DBCONN-10-MOTIF1.DGN
5-11-2011, 10:56:42 NEWMANMD \\FS-0044\AM\VAULT\D-TRANS.07\2202\20868-001\CIVIL\CAD\99 ALL CONTRACTS\CONN\SHEETS CONTRACT 10\DBCONN-10-SHT-IG2-167900.DGN