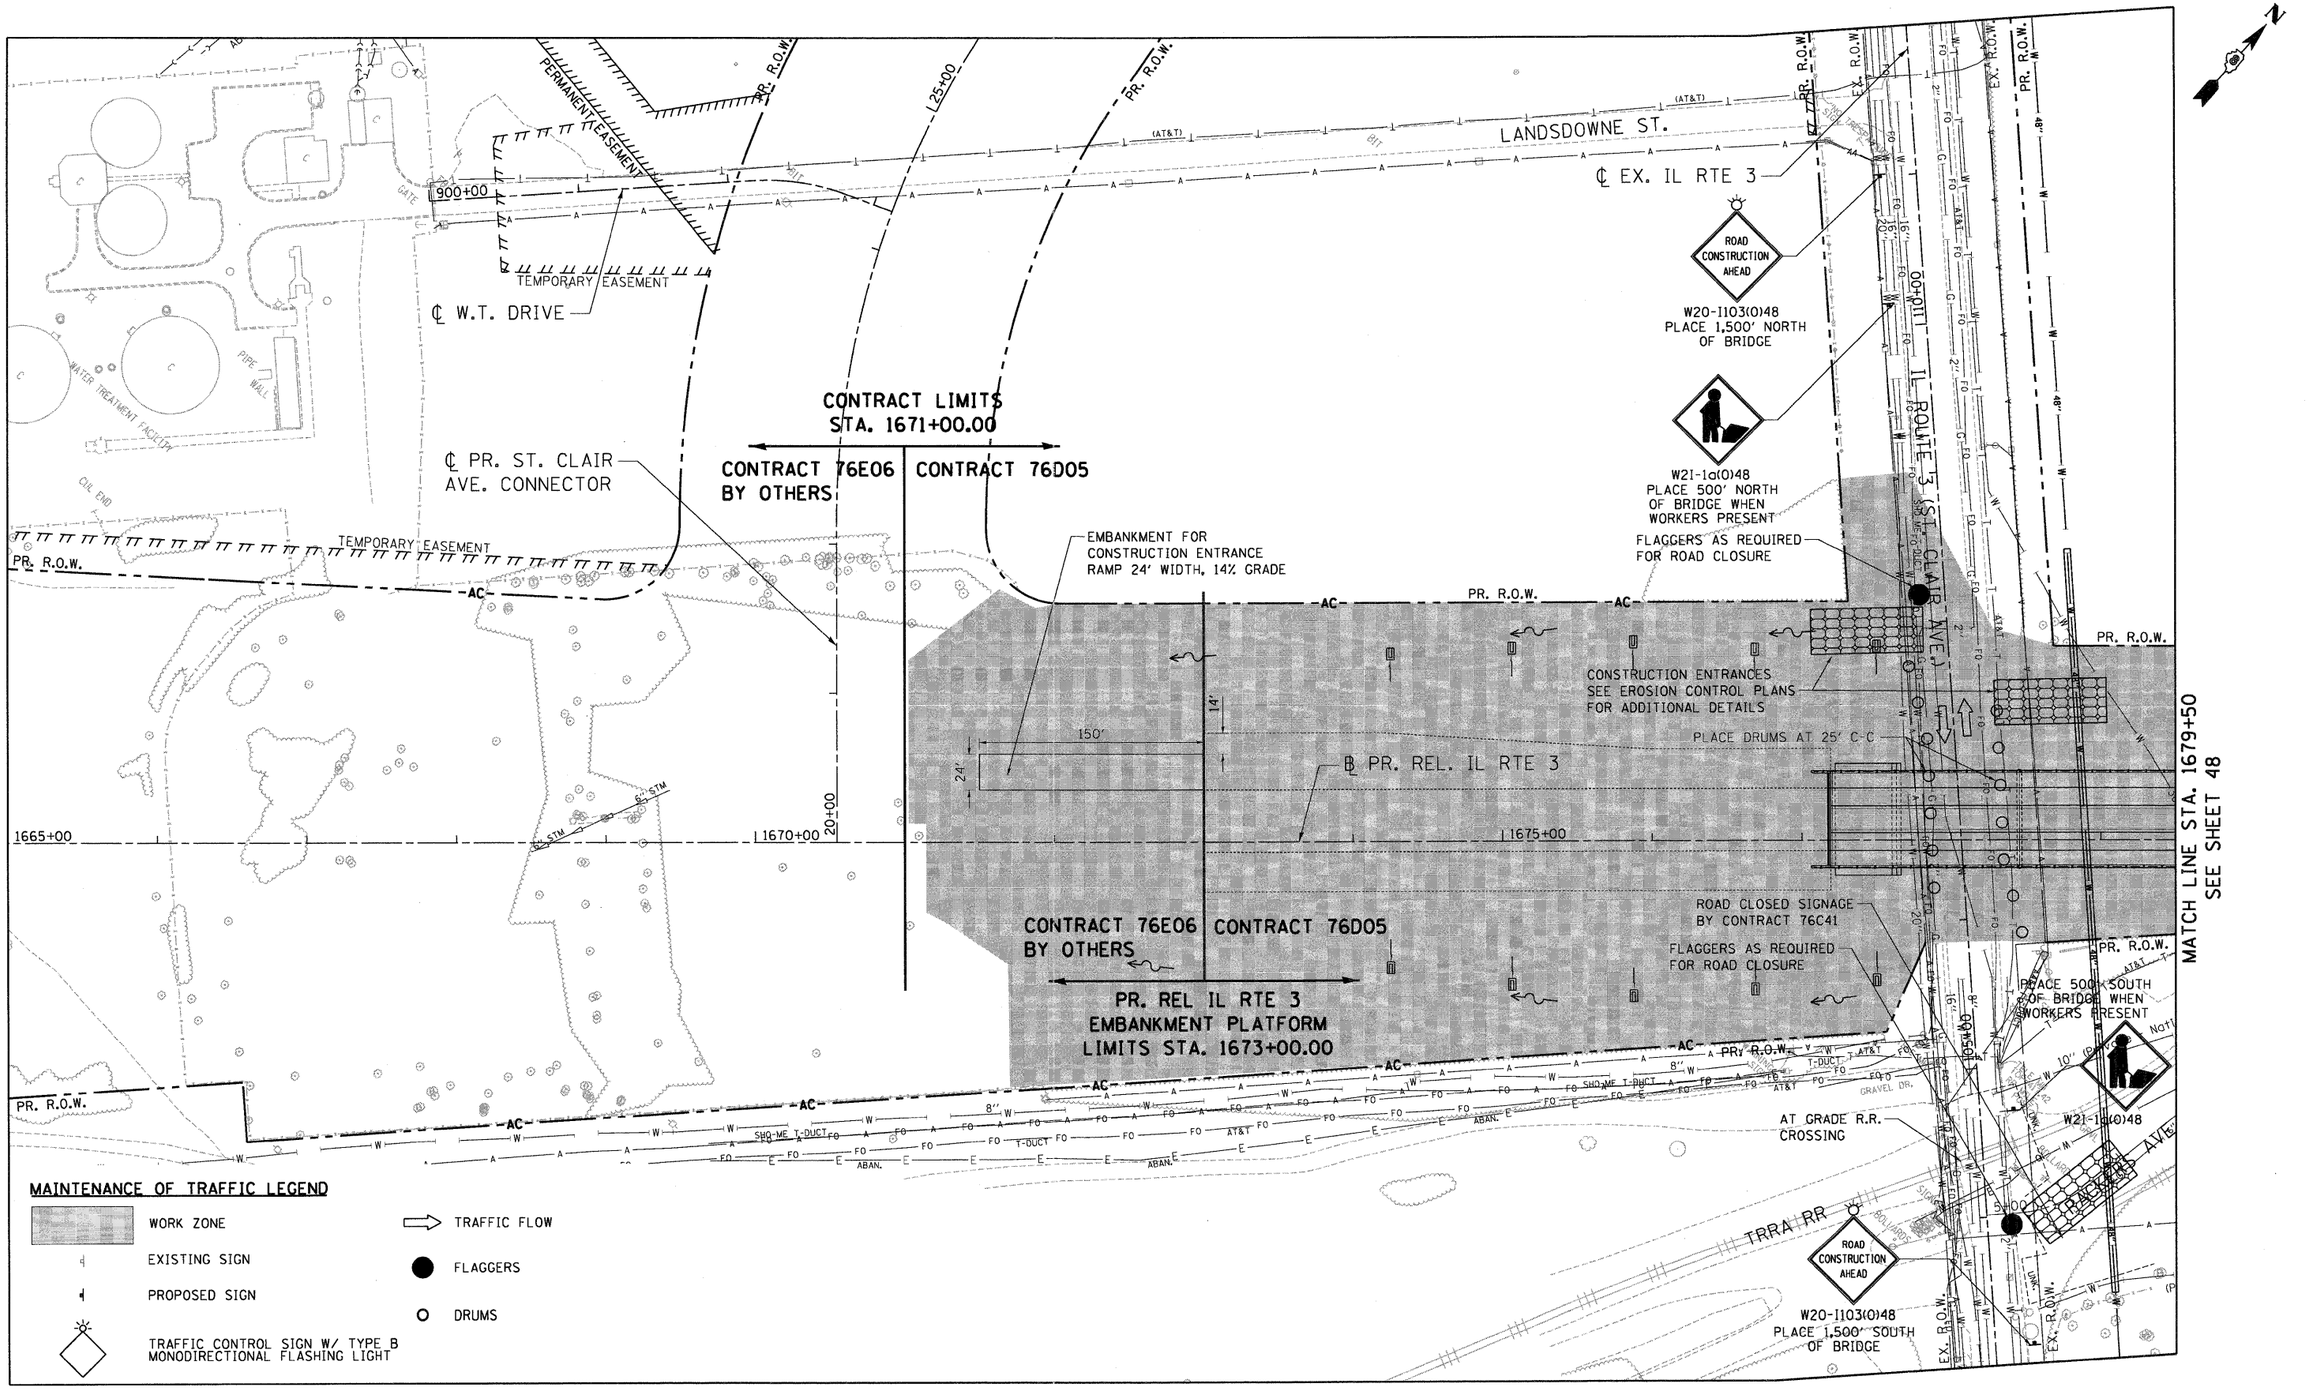


## MAINTENANCE OF TRAFFIC LEGEND

- WORK ZONE
- EXISTING SIGN
- PROPOSED SIGN
- TRAFFIC CONTROL SIGN W/ TYPE B MONODIRECTIONAL FLASHING LIGHT
- TRAFFIC FLOW
- FLAGGERS
- DRUMS

| | | | |
|---|---|---|---|
| FILE NAME = $FILE$ | USER NAME = $USER$ | DESIGNED - JB | REVISED - |
| | | DRAWN - JFS | REVISED - |
| | PLOT SCALE = $SCALE$ | CHECKED - ACL | REVISED - |
| TENG TENG & ASSOCIATES, INC. ENGINEERS/ARCHITECTS/PLANNERS CHICAGO, ILLINOIS | PLOT DATE = $DATE$ | DATE - 05/13/11 | REVISED - |

**STATE OF ILLINOIS**
**DEPARTMENT OF TRANSPORTATION**
RELOCATED ILLINOIS ROUTE 3

**PROPOSED RELOCATED ILLINOIS ROUTE 3**
**SUGGESTED STAGING, MAINTENANCE OF TRAFFIC**
**STA. 1665+00 TO STA. 1679+50**

SCALE: 1"=50' | SHEET NO. 2 OF 5 SHEETS | STA. | TO STA.

| F.A.P. RTE. | SECTION | COUNTY | TOTAL SHEETS | SHEET NO. |
|---|---|---|---|---|
| 998 | 82-2-1HVB-1 | ST. CLAIR | 345 | 47 |
| | | CONTRACT NO. 76D05 | | |
| FED. ROAD DIST. NO. | ILLINOIS | FED. AID PROJECT | | |


\DBCONN-99-MOTIFLIDGN, \DBCONN-10-BORDER.DGN, \DBCONN-11-MOTIFLIDGN, \DBCONN-10-LEGEND.DGN, \DBCONN-10-LAYOUT.DGN, \DBCONN-05-MOTIFLIDGN, \DBCONN-08-MOTIFLIDGN, \DBCONN-12-MOTIFLIDGN, \DBCONN-10-SHT-EROSI-166502.DGN
5-11-2011, 10:57:11 NEWMANMD \\FS-0044\AMVAULT\D-TRANS 07\2202\28888 001\CIVIL\CAD\49 ALL CONTRACTS\CONNSHEETS CONTRACT 10\DBCONN-10-SHT-SIGEI-166506.DGN