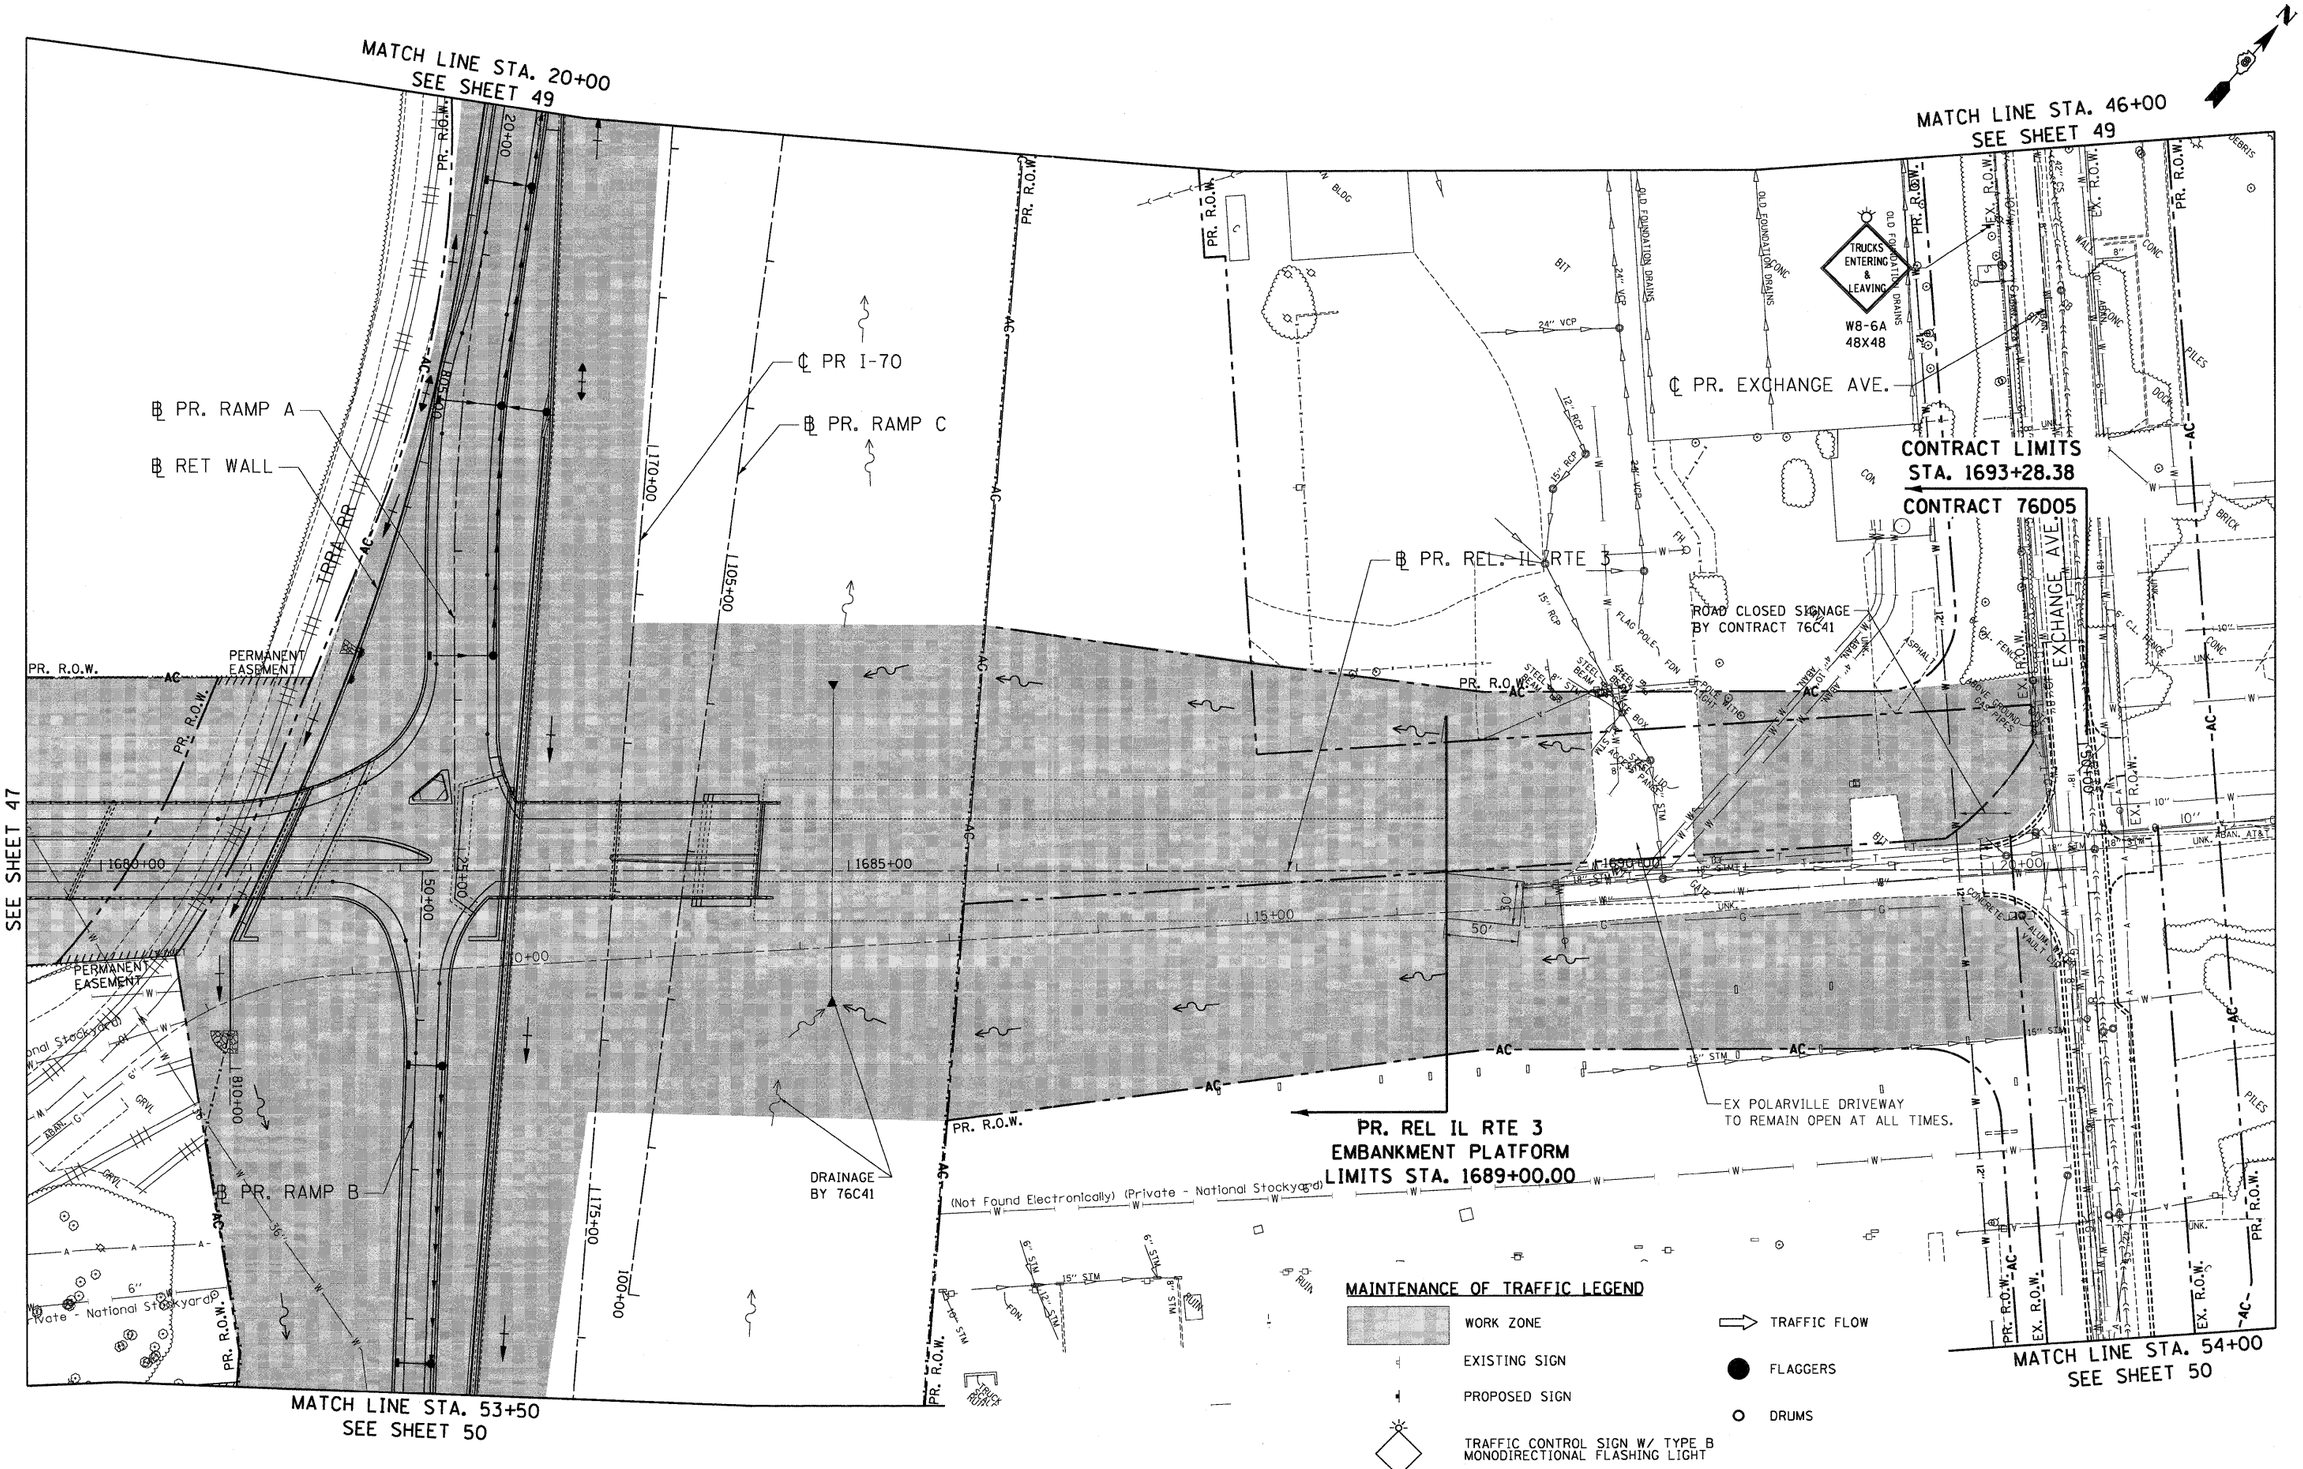

FILE NAME = $FILEL$	USER NAME = $USER$	DESIGNED - JB	REVISED -	STATE OF ILLINOIS DEPARTMENT OF TRANSPORTATION	PROPOSED RELOCATED ILLINOIS ROUTE 3 SUGGESTED STAGING, MAINTENANCE OF TRAFFIC STA. 1679+50 TO STA. 1693+28.38
		DRAWN - JFS	REVISED -		
TENG TENG & ASSOCIATES, INC. ENGINEERS/ARCHITECTS/PLANNERS CHICAGO, ILLINOIS	PLOT SCALE = $SCALE$	CHECKED - ACL	REVISED -	RELOCATED ILLINOIS ROUTE 3	SCALE: 1"=50' SHEET NO. 3 OF 5 SHEETS STA. TO STA.
	PLOT DATE = $DATE$	DATE - 05/13/11	REVISED -		

F.A.P. RTE.	SECTION	COUNTY	TOTAL SHEETS	SHEET NO.
998	82-2-1HVB-1	ST. CLAIR	345	48
		CONTRACT NO. 76D05		
FED. ROAD DIST. NO.	ILLINOIS	FED. AID PROJECT		