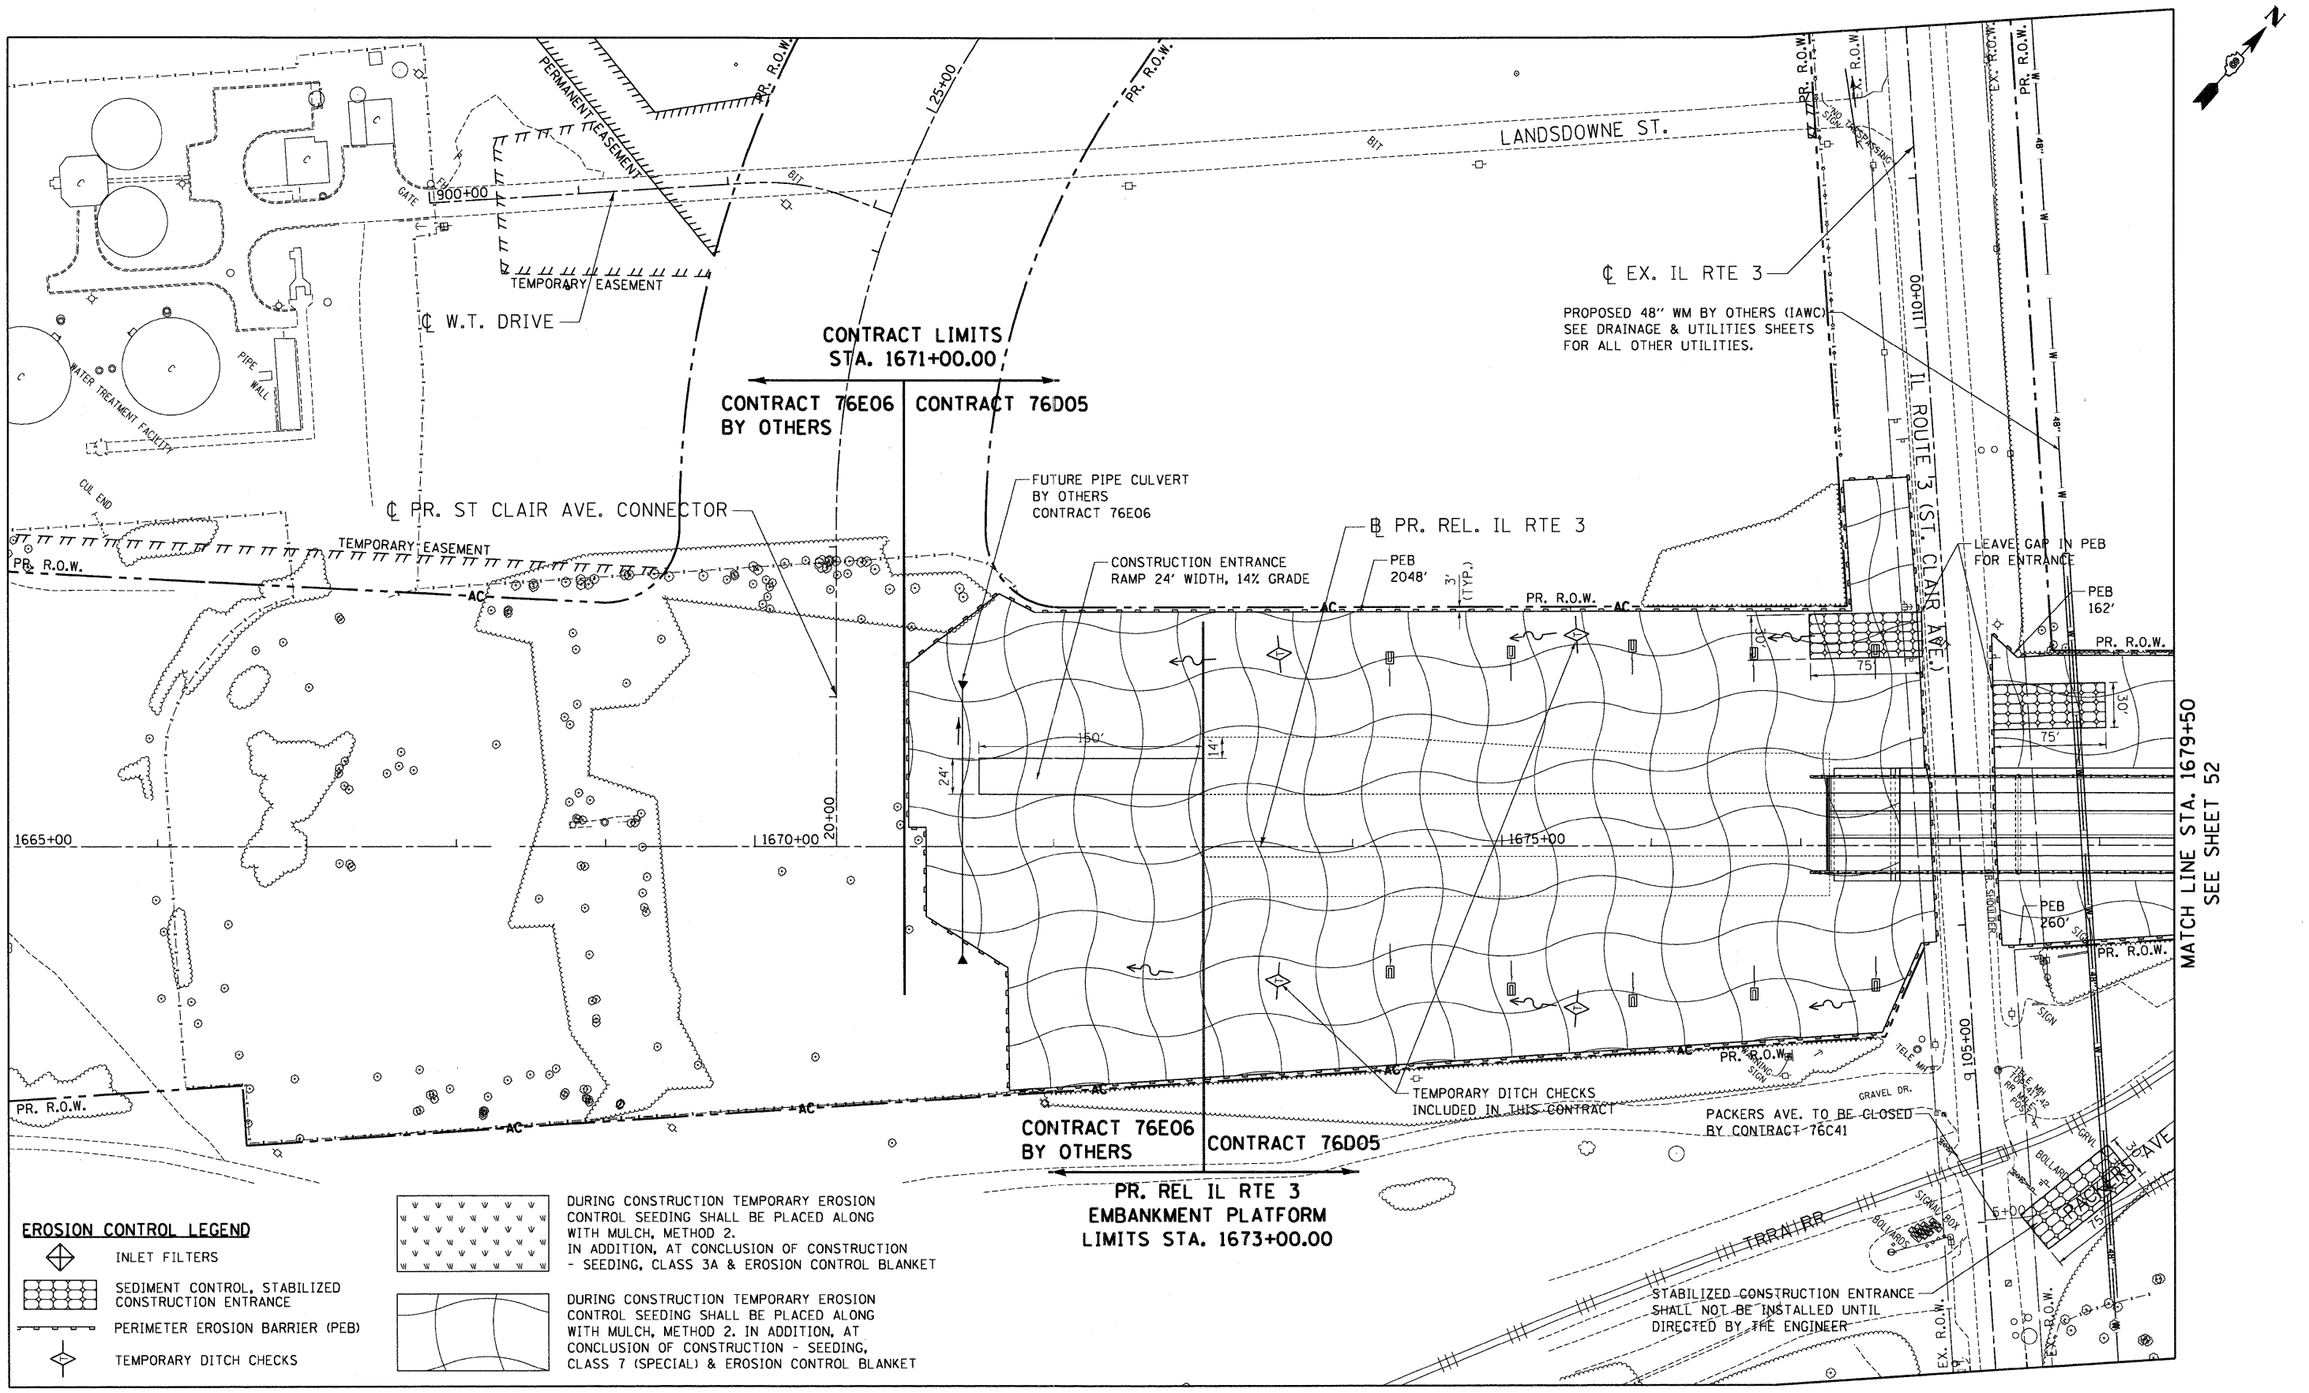

..\DBCONN-99-MOTIF1.DGN,..\DBCONN-10-BORDER1.DGN,..\DBCONN-11-MOTIF1.DGN,..\DBCONN-10-LEGEND1.DGN,..\DBCONN-10-LAYOUT1.DGN,..\DBCONN-05-MOTIF1.DGN,..\DBCONN-06-MOTIF1.DGN,..\DBCONN-08-MOTIF1.DGN,..\DBCONN-10-MOTIF1.DGN
5-11-2011, 10:58:06 NEWMANMD \\FS-8044\VAH\VAULT_D-TRANS.07\2282\208868-001\CIVIL\CAD\99 ALL CONTRACTS\CONNSHEETS CONTRACT 10\DBCONN-10 SHT-ENDST-1665080.DGN

FILE NAME = ⊕FILE⊕	USER NAME = ⊕USER⊕	DESIGNED - JB	REVISED -	**STATE OF ILLINOIS** **DEPARTMENT OF TRANSPORTATION** RELOCATED ILLINOIS ROUTE 3
TENG & ASSOCIATES, INC. ENGINEERS/ARCHITECTS/PLANNERS CHICAGO, ILLINOIS		DRAWN - JFS	REVISED -	
	PLOT SCALE = ⊕SCALE⊕	CHECKED - JB	REVISED -	
	PLOT DATE = ⊕DATE⊕	DATE - 05/13/11	REVISED -	

PROPOSED RELOCATED ILLINOIS ROUTE 3
EROSION CONTROL PLAN
STA. 1665+00 TO STA. 1679+50

SCALE: 1"=50' | SHEET NO. 1 OF 6 SHEETS | STA. | TO STA.

F.A.P. RTE.	SECTION	COUNTY	TOTAL SHEETS	SHEET NO.
998	82-2-1HVB-1	ST. CLAIR	345	51
		CONTRACT NO. 76D05		
FED. ROAD DIST. NO.	ILLINOIS	FED. AID PROJECT		