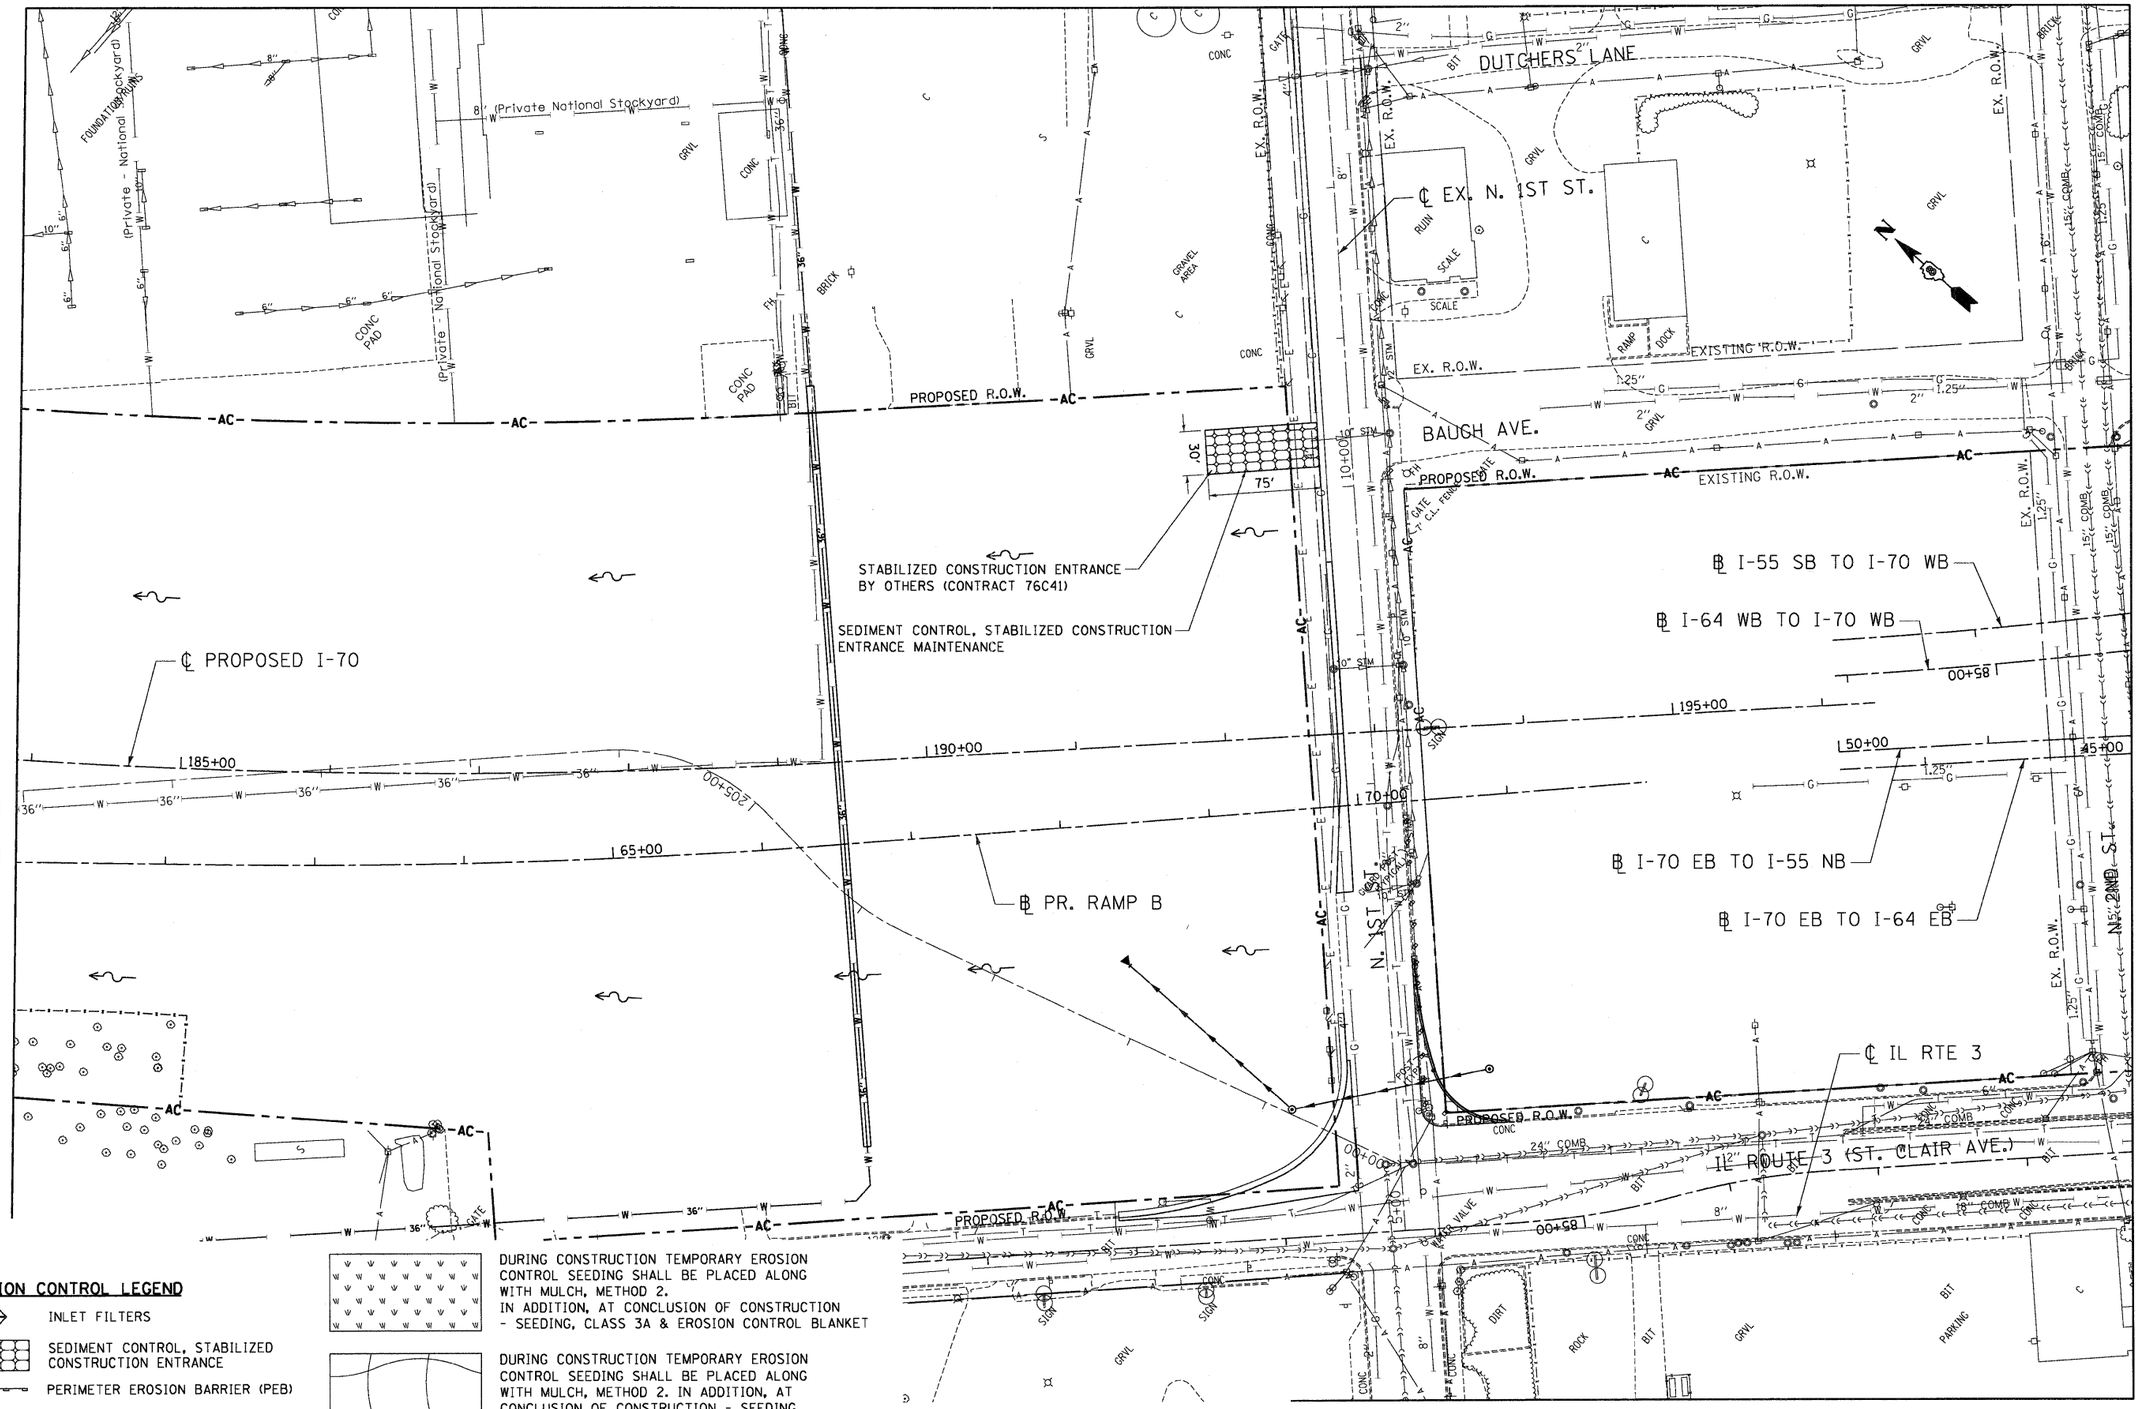

EROSION CONTROL LEGEND

- INLET FILTERS
- SEDIMENT CONTROL, STABILIZED CONSTRUCTION ENTRANCE
- PERIMETER EROSION BARRIER (PEB)
- TEMPORARY DITCH CHECKS

DURING CONSTRUCTION TEMPORARY EROSION CONTROL SEEDING SHALL BE PLACED ALONG WITH MULCH, METHOD 2.
IN ADDITION, AT CONCLUSION OF CONSTRUCTION - SEEDING, CLASS 3A & EROSION CONTROL BLANKET

DURING CONSTRUCTION TEMPORARY EROSION CONTROL SEEDING SHALL BE PLACED ALONG WITH MULCH, METHOD 2. IN ADDITION, AT CONCLUSION OF CONSTRUCTION - SEEDING, CLASS 7 (SPECIAL) & EROSION CONTROL BLANKET

FILE NAME = $FILEL$	USER NAME = $USER$	DESIGNED - JB	REVISED -	STATE OF ILLINOIS DEPARTMENT OF TRANSPORTATION RELOCATED ILLINOIS ROUTE 3	PROPOSED I-70 EROSION CONTROL PLAN STA. 183+90 TO TRI-LEVEL	F.A.P. RTE.	SECTION	COUNTY	TOTAL SHEETS / SHEET NO.
		DRAWN - JB	REVISED -			998	82-2-1HVB-1	ST. CLAIR	345 / 56
	PLOT SCALE = $SCALE$	CHECKED - ACL	REVISED -					CONTRACT NO. 76D05	
TENG & ASSOCIATES, INC. ENGINEERS/ARCHITECTS/PLANNERS CHICAGO, ILLINOIS	PLOT DATE = $DATE$	DATE - 05/13/11	REVISED -		SCALE: 1"=50' / SHEET NO. 6 OF 6 SHEETS / STA. / TO STA.	FED. ROAD DIST. NO.	ILLINOIS	FED. AID PROJECT	

..\DBCONN-99-MOTIFI.DGN, ..\DBCONN-10-BORDER1.DGN, ..\DBCONN-99-LAYOUT1.DGN, ..\DBCONN-10-LEGEND1.DGN, ..\DBCONN-06-MOTIFI.DGN, ..\DBCONN-11-MOTIFI.DGN, ..\DBCONN-10-MOTIFI.DGN
5-11-2011, 10:59:21 NEWMANMD \\FS-0044\GAM\VALT\D-TRANS.07\2202\20868-00\CIVIL\GRD\99 ALL CONTRACTS\CONNSHEETS CONTRACT 10\DBCONN-10-SHT-ENGSI-190808.DGN