NOTE 1:
THIS LIVE IAWC WATER MAIN WILL BE RELOCATED BY OTHERS DURING THIS CONTRACT. WHILE THE MAIN IS LIVE, THE CONTRACTOR SHALL TAKE THE FOLLOWING PRECAUTIONS FOR ANY CONSTRUCTION ACTIVITIES NEAR THIS WATER MAIN.
- THE CONTRACTOR SHALL LOCATE THE EXISTING WATER MAIN WITHIN PROPOSED ROW AND PLACE TEMPORARY FENCE ALONG THE WATER MAIN AND PROHIBIT HEAVY CONSTRUCTION FROM CROSSING THE WATER MAIN LOCATION. THIS TEMPORARY FENCE AND WORK SHALL BE AT NO ADDITIONAL COST TO THE CONTRACT.
- THE CONTRACTOR SHALL NOTIFY THE ENGINEER 3 DAYS IN ADVANCE OF ANY REMOVAL OPERATIONS WITHIN 15' OF THIS WATER MAIN.
- AFTER ANY REMOVAL OF PAVEMENT OR OTHER REMOVAL ITEMS OVER THE WATER MAIN, THE BACKFILL SHALL BE PLACED AND COMPACTED AS DIRECTED BY THE ENGINEER. THIS WORK SHALL BE AT NO ADDITIONAL COST TO THE CONTRACT.

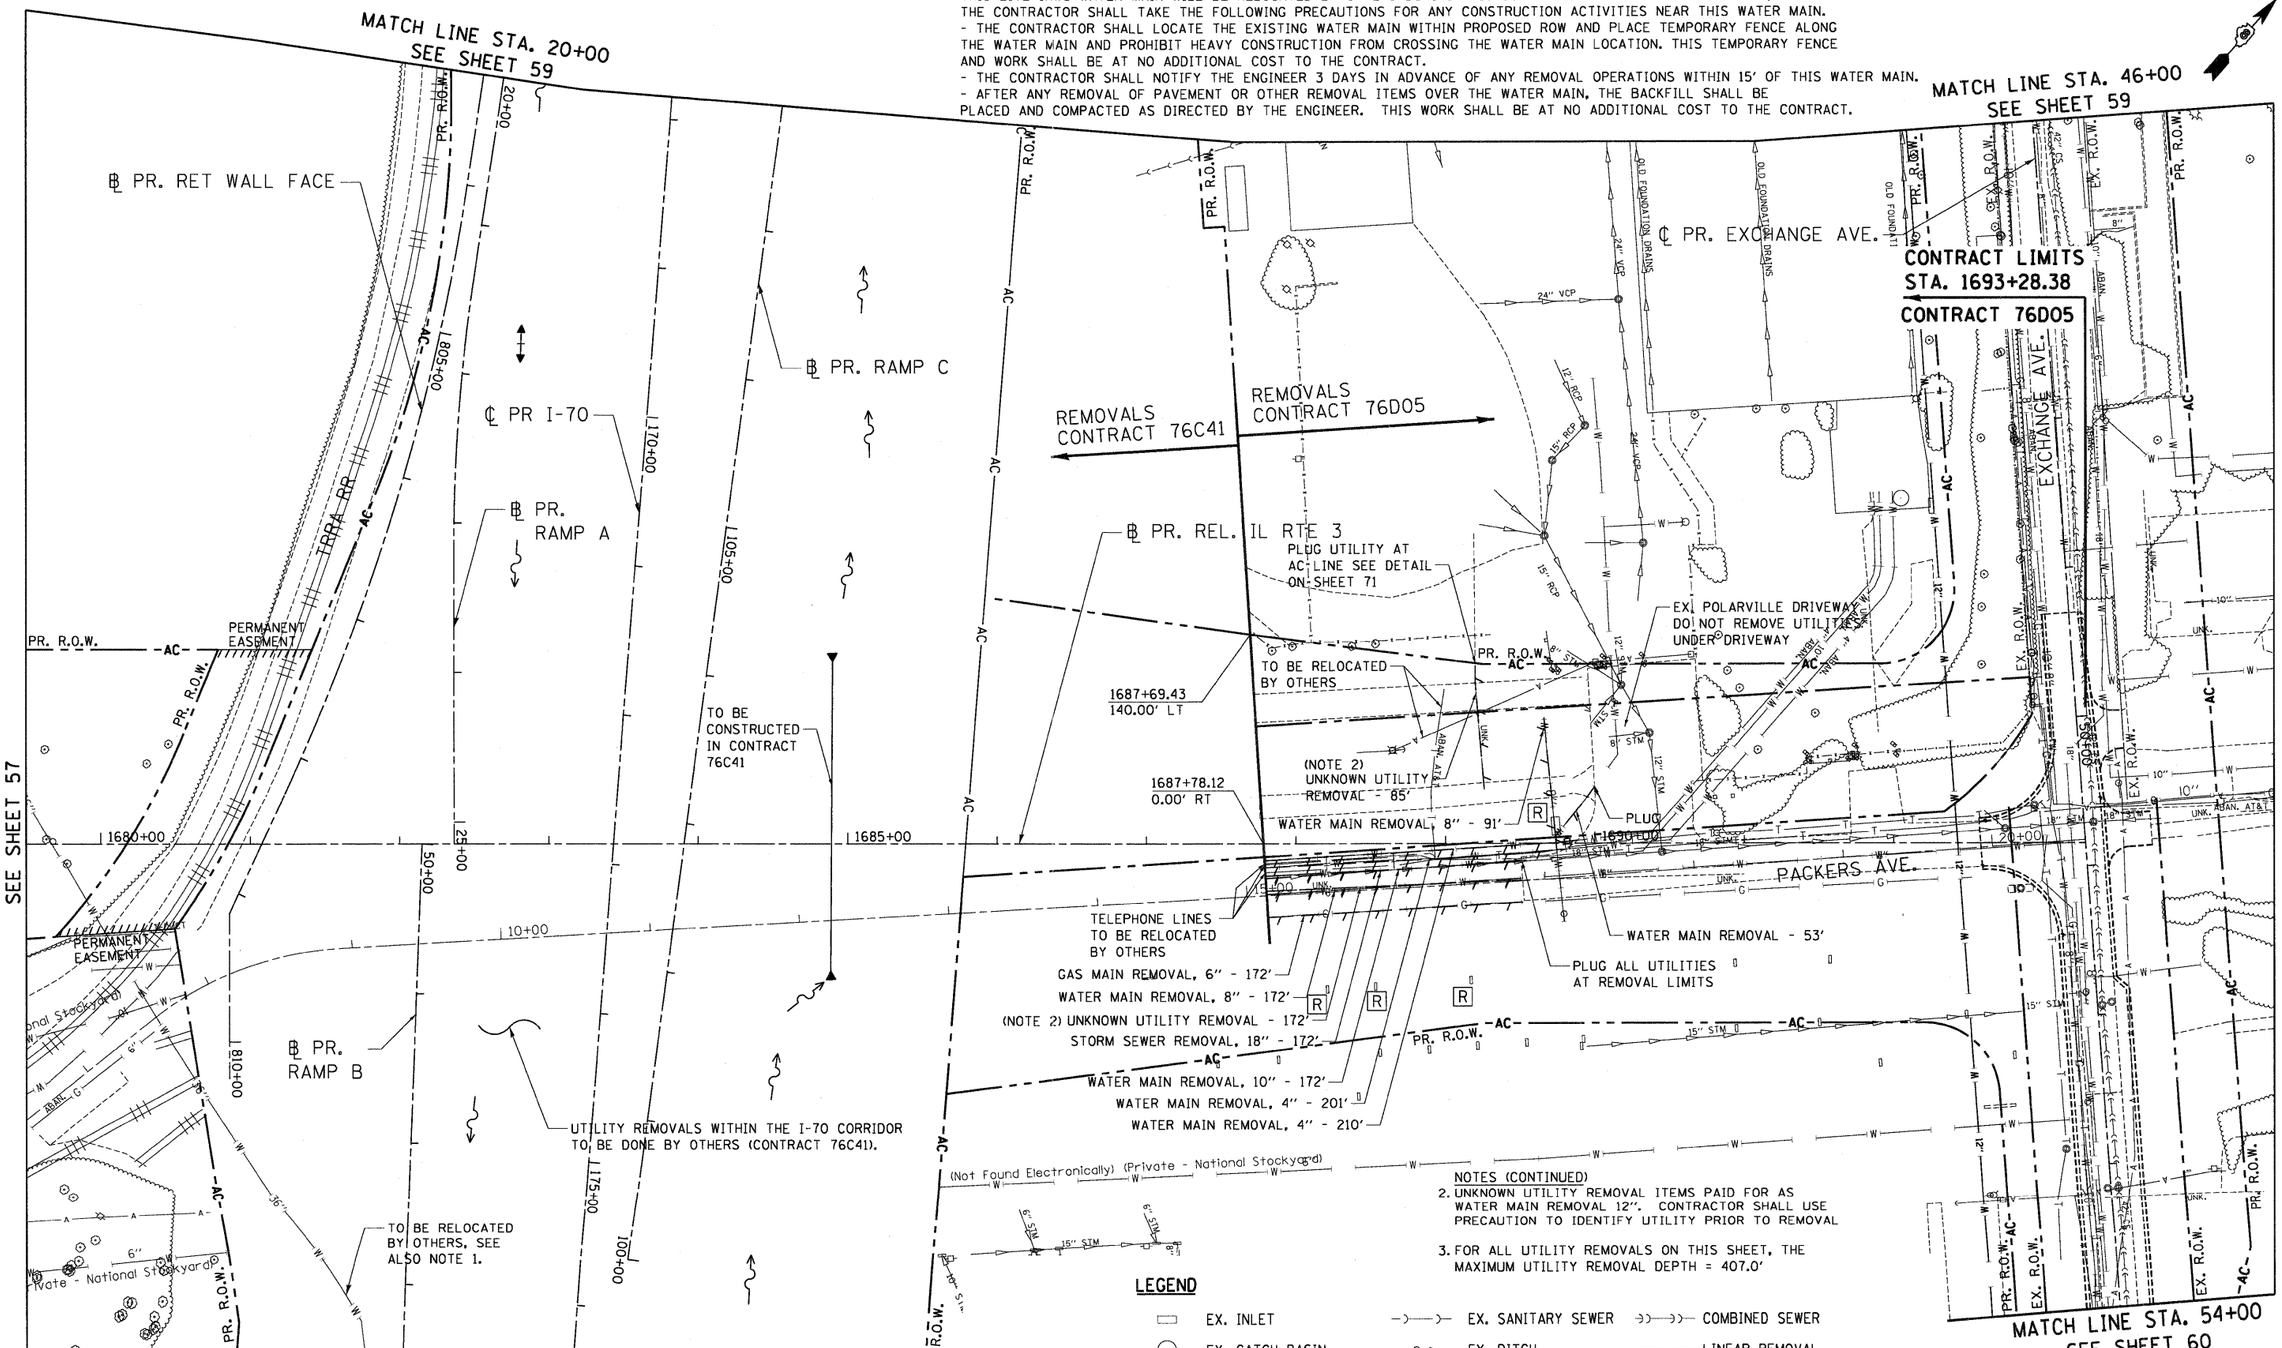

NOTES (CONTINUED)
2. UNKNOWN UTILITY REMOVAL ITEMS PAID FOR AS WATER MAIN REMOVAL 12". CONTRACTOR SHALL USE PRECAUTION TO IDENTIFY UTILITY PRIOR TO REMOVAL
3. FOR ALL UTILITY REMOVALS ON THIS SHEET, THE MAXIMUM UTILITY REMOVAL DEPTH = 407.0'

LEGEND

EX. INLET	EX. SANITARY SEWER	COMBINED SEWER
EX. CATCH BASIN	EX. DITCH	LINEAR REMOVAL
EX. MANHOLE	UNKNOWN TYPE	UTILITY STRUCTURE REMOVAL
EX HANDHOLE	EX. GAS MAIN	
EX. STORM SEWER	EX. WATER MAIN	

FILE NAME = $FILEL$	USER NAME = $USER$	DESIGNED - JB	REVISED -
		DRAWN - JFS	REVISED -
	PLOT SCALE = $SCALE$	CHECKED - ACL	REVISED -
	PLOT DATE = $DATE$	DATE - 05/13/11	REVISED -

TENG & ASSOCIATES, INC. ENGINEERS/ARCHITECTS/PLANNERS CHICAGO, ILLINOIS

STATE OF ILLINOIS
DEPARTMENT OF TRANSPORTATION
RELOCATED ILLINOIS ROUTE 3

PROPOSED RELOCATED ILLINOIS ROUTE 3
EXISTING DRAINAGE & UTILITIES
STA. 1679+50 TO STA. 1693+28.38

SCALE: 1"=50' | SHEET NO. 2 OF 4 SHEETS | STA. TO STA.

F.A.P. RTE.	SECTION	COUNTY	TOTAL SHEETS	SHEET NO.
998	82-2-1HVB-1	ST. CLAIR	345	58
		CONTRACT NO. 76D05		
FED. ROAD DIST. NO.	ILLINOIS	FED. AID PROJECT		