LEGEND

EX. INLET	EX. SANITARY SEWER	COMBINED SEWER
EX. CATCH BASIN	EX. DITCH	LINEAR REMOVAL
EX. MANHOLE	UNKNOWN TYPE	UTILITY STRUCTURE REMOVAL
EX HANDHOLE	EX. GAS MAIN	
EX. STORM SEWER	EX. WATER MAIN	

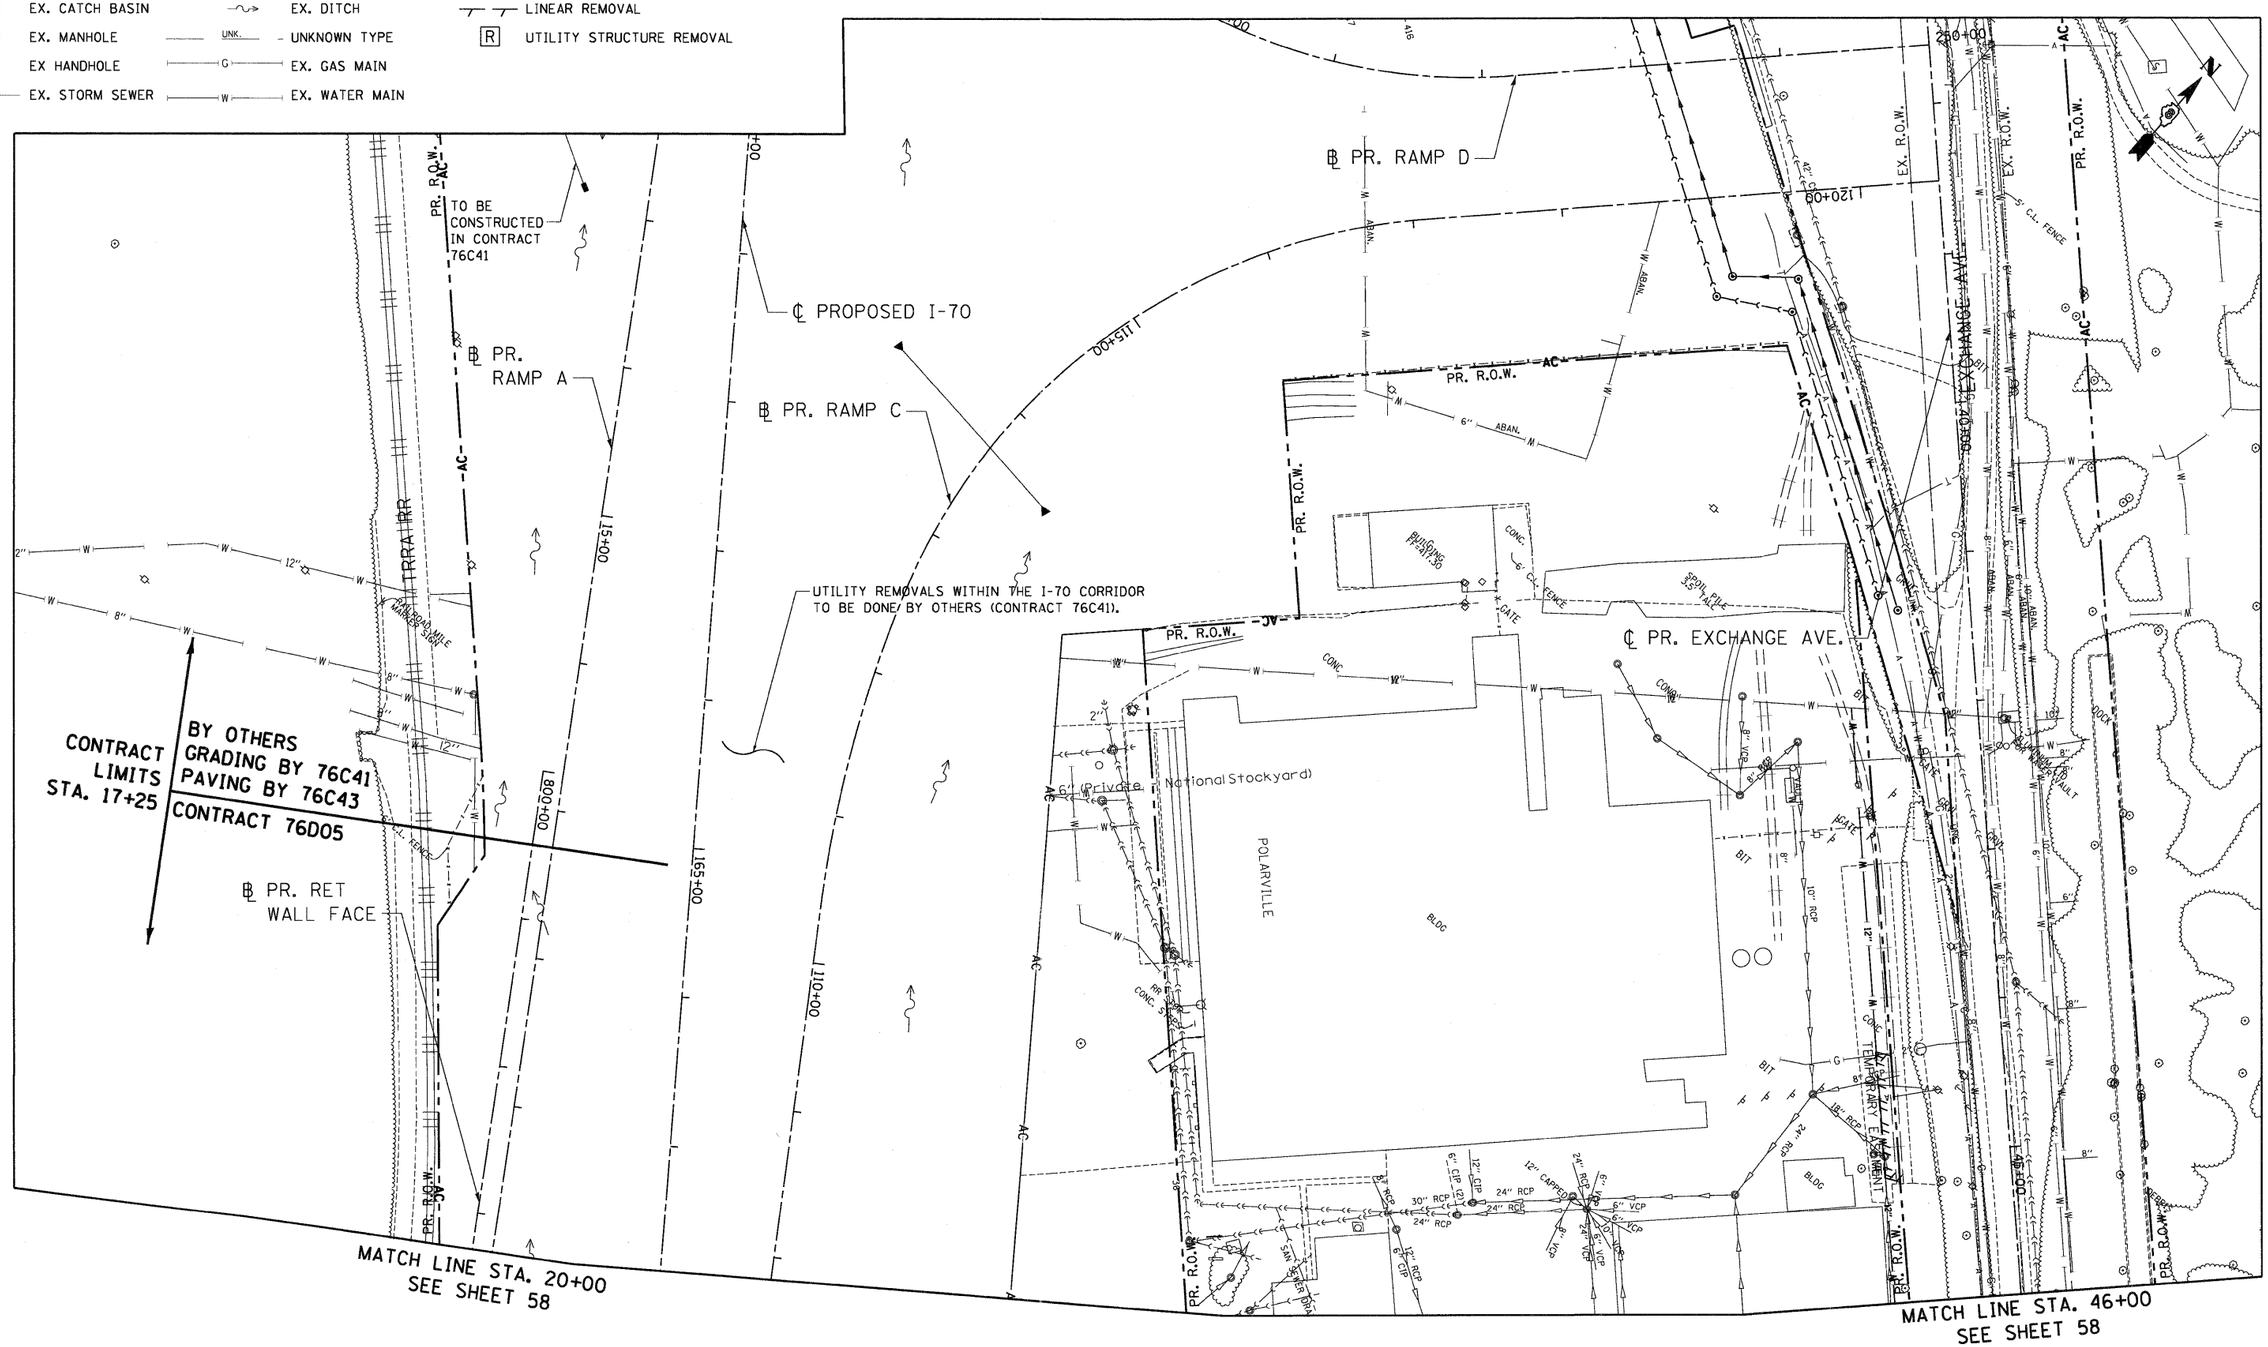

FILE NAME = $FILEL$	USER NAME = $USER$	DESIGNED - JB	REVISED -
		DRAWN - JFS	REVISED -
	PLOT SCALE = $SCALE$	CHECKED - ACL	REVISED -
TENG TENG & ASSOCIATES, INC. ENGINEERS/ARCHITECTS/PLANNERS CHICAGO, ILLINOIS	PLOT DATE = $DATE$	DATE - 05/13/11	REVISED -

STATE OF ILLINOIS
DEPARTMENT OF TRANSPORTATION
RELOCATED ILLINOIS ROUTE 3

PROPOSED RAMP A
EXISTING DRAINAGE & UTILITIES
STA. 16+00 TO STA. 20+00

SCALE: 1"=50' | SHEET NO. 3 OF 4 SHEETS | STA. | TO STA.

F.A.P. RTE.	SECTION	COUNTY	TOTAL SHEETS	SHEET NO.
998	82-2-1HVB-1	ST. CLAIR	345	59
		CONTRACT NO. 76D05		
FED. ROAD DIST. NO.	ILLINOIS	FED. AID PROJECT		

..\DBCONN-99-MOTIF1.DGN, ..\DBCONN-10-BORDER1.DGN, ..\DBCONN-11-MOTIF1.DGN, ..\DBCONN-10-LEGEND1.DGN, ..\DBCONN-10-LAYOUT1.DGN, ..\DBCONN-05-MOTIF1.DGN, ..\DBCONN-06-MOTIF1.DGN, ..\DBCONN-08-MOTIF1.DGN, ..\DBCONN-10-MOTIF1.DGN
5-11-2011, 11:00:24 NEWMANMD \\FS-0044\AM\VAULT_D-TRANS_07\2202\20868-001\CIVIL\CAD\99 ALL CONTRACTS\CONN\SHEETS CONTRACT 10\DBCONN-10-SHT-DRNUTIL1-2000.DGN