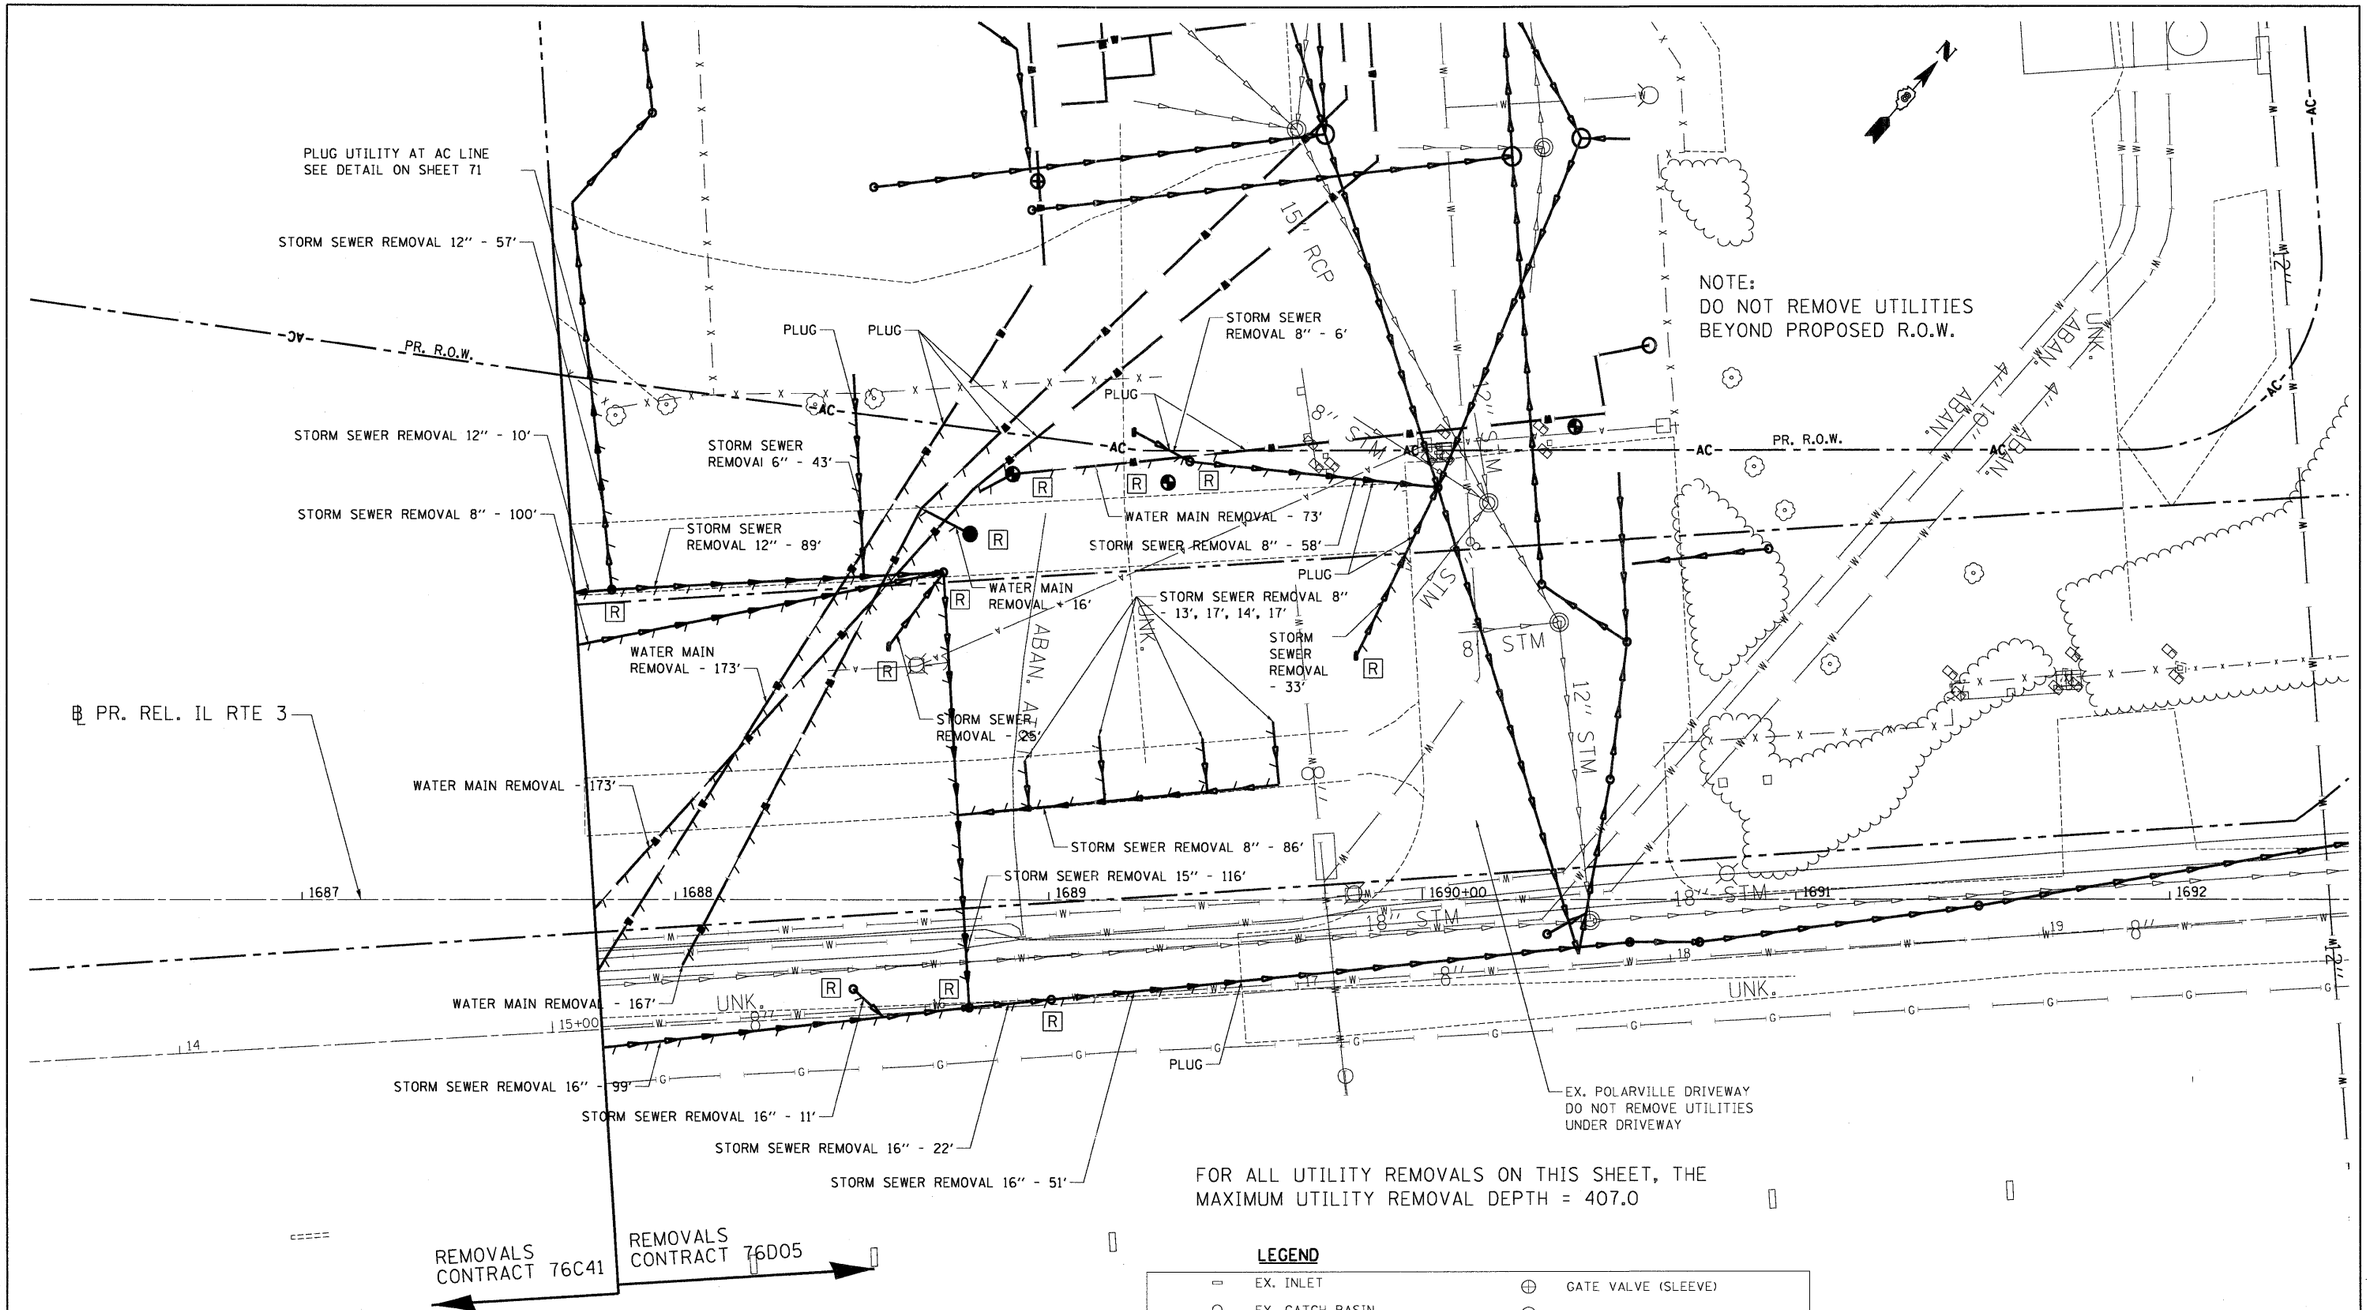

LEGEND

EX. INLET	GATE VALVE (SLEEVE)
EX. CATCH BASIN	FIRE PLUG
EX. MANHOLE	EX. STORM SEWER
EX. FIRE HYDRANT	EX. WATER
VALVE	PIPE REMOVAL
GATE VALVE (MANHOLE)	UTILITY STRUCTURE REMOVAL
STEAMER PLUG	

THE BOLD UTILITIES ON THIS SHEET HAVE NOT BEEN VERIFIED BY SURVEY. THEY APPEAR ONLY ON AN EXISTING SEWER ATLAS. THE LIGHTER UTILITIES HAVE BEEN VERIFIED. THESE REMOVALS APPEAR ON THE UTILITY & DRAINAGE REMOVAL SHEETS OR ARE 'BY OTHERS' (CONTRACT 76C41 & 76C44).

PR. R.O.W.

FILE NAME = $FILEL$	USER NAME = $USER$	DESIGNED - JB	REVISED -
		DRAWN - JFS	REVISED -
TENG TENG & ASSOCIATES, INC. ENGINEERS/ARCHITECTS/PLANNERS CHICAGO, ILLINOIS	PLOT SCALE = $SCALE$	CHECKED - ACL	REVISED -
	PLOT DATE = $DATE$	DATE - 05/13/11	REVISED -

STATE OF ILLINOIS
DEPARTMENT OF TRANSPORTATION
RELOCATED ILLINOIS ROUTE 3

PROPOSED RELOCATED ILLINOIS ROUTE 3
EXISTING SEWER ATLAS
STA. 1686+27 TO STA. 1692+48

SCALE: 1"=20' | SHEET NO. 1 OF 1 SHEETS | STA. | TO STA.

F.A.P. RTE.	SECTION	COUNTY	TOTAL SHEETS	SHEET NO.
998	82-2-1HVB-1	ST. CLAIR	345	61
		CONTRACT NO. 76D05		

FED. ROAD DIST. NO. | ILLINOIS | FED. AID PROJECT