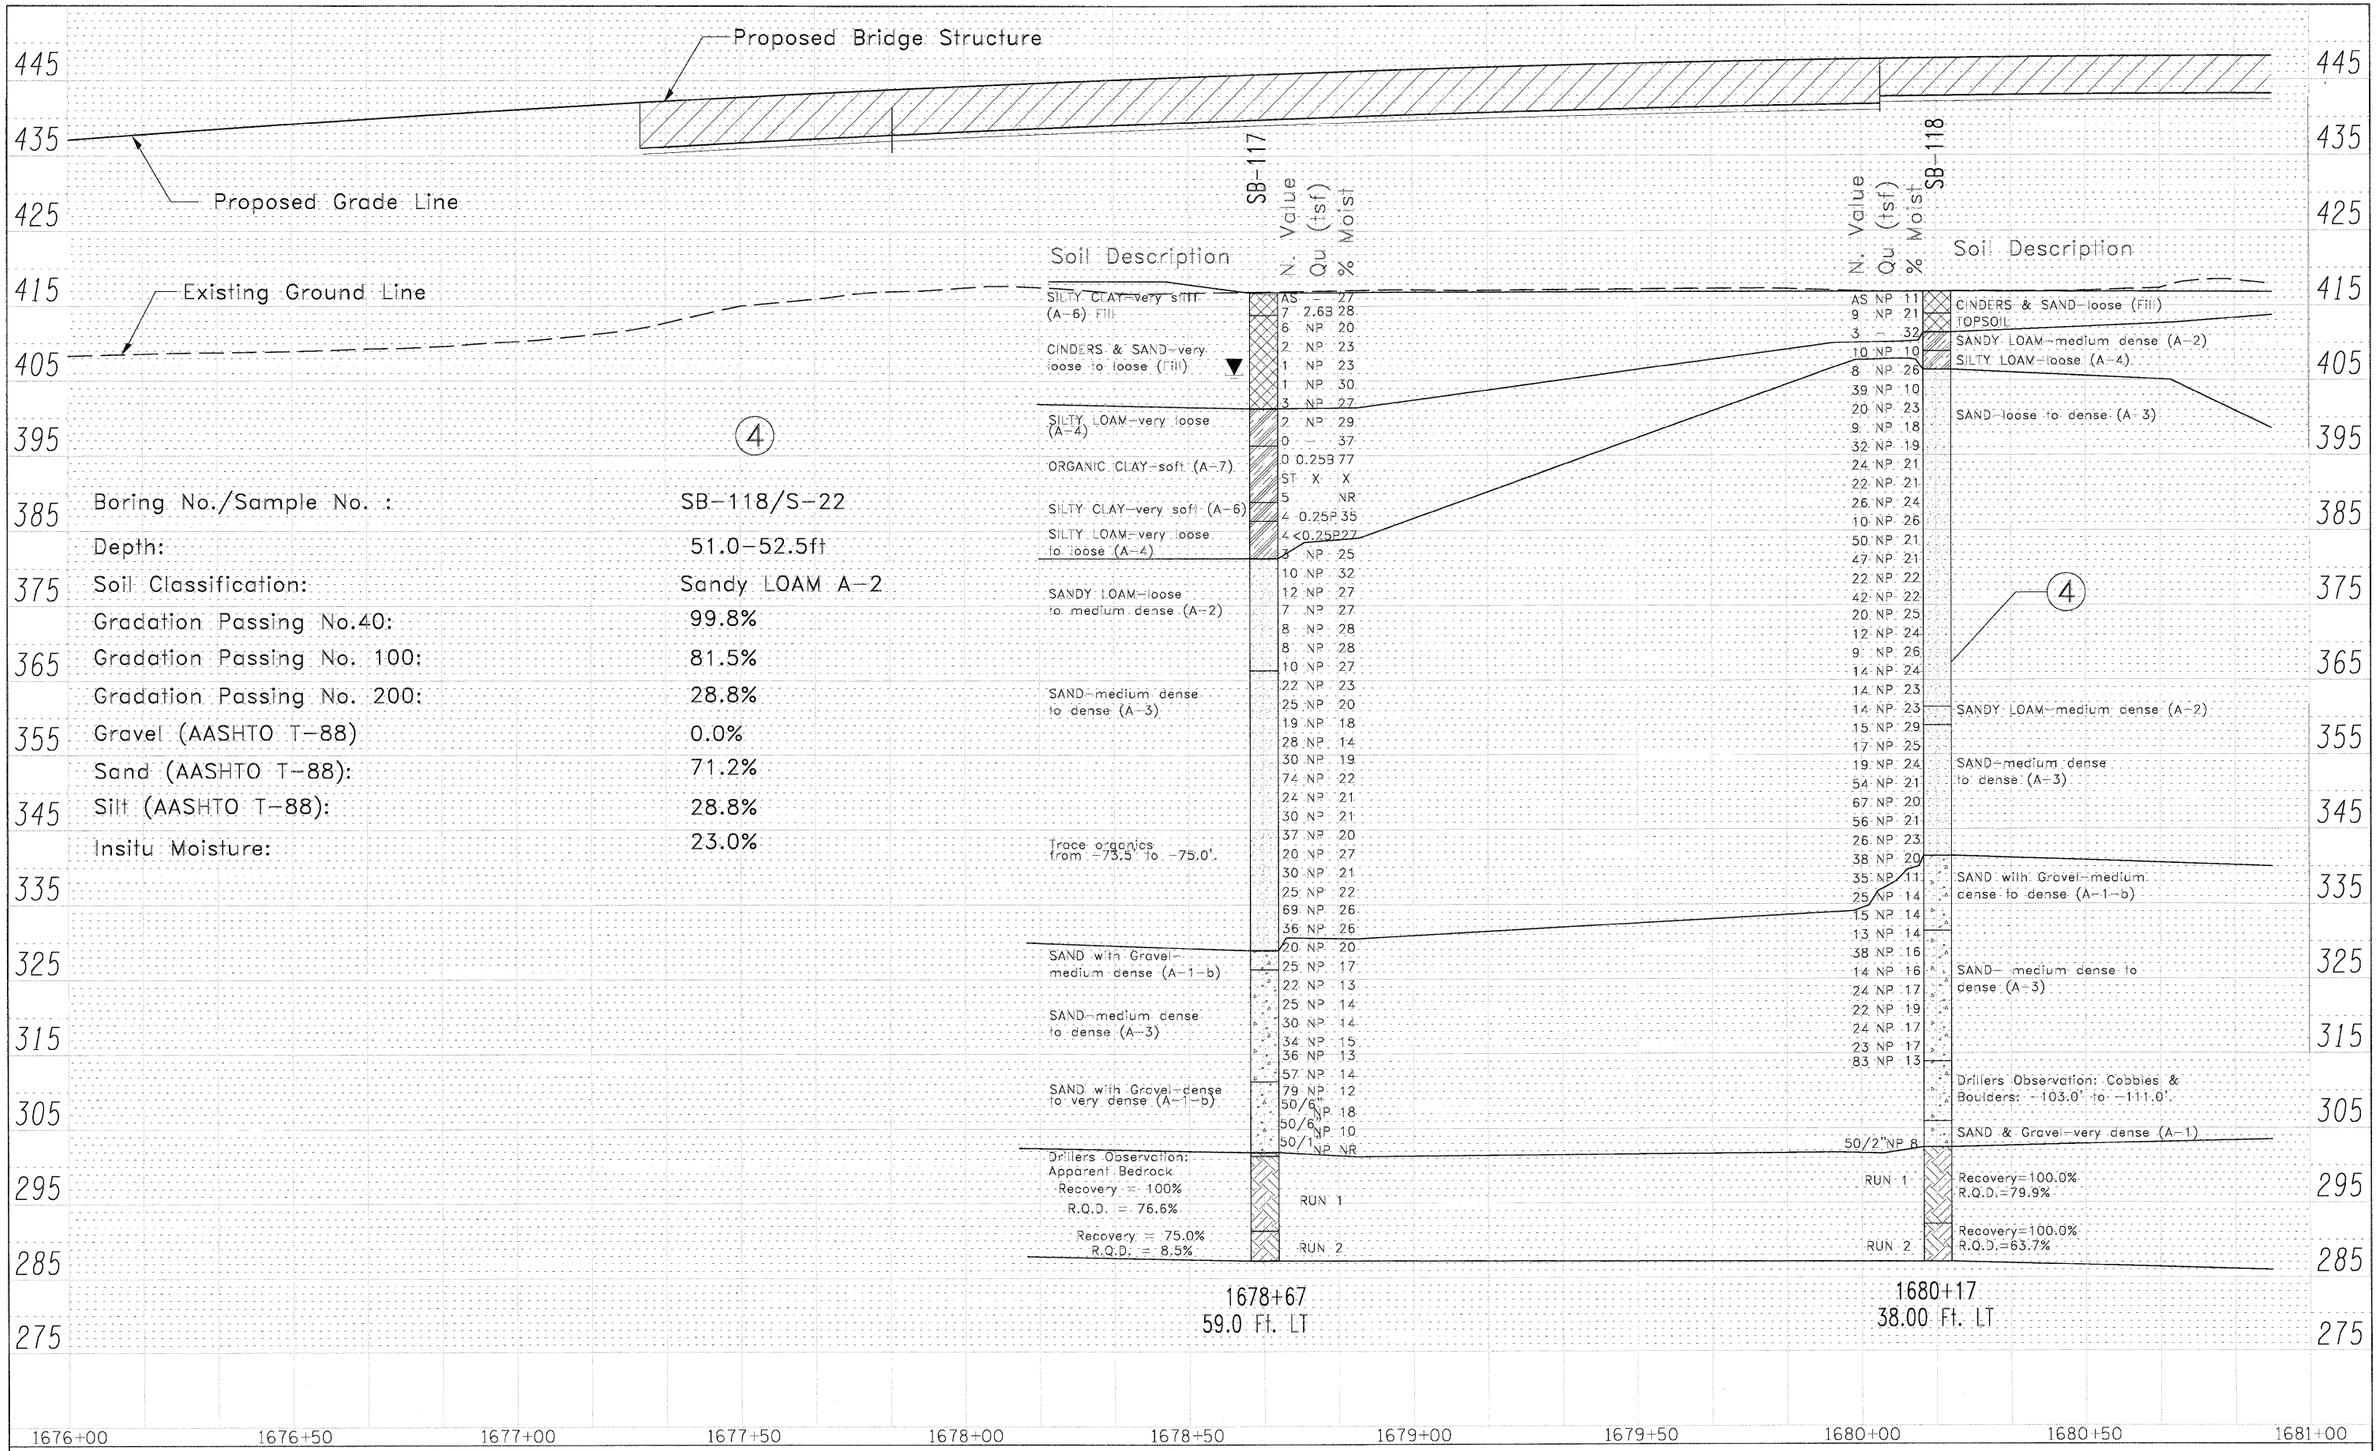

Boring No./Sample No. :	SB-118/S-22
Depth:	51.0-52.5ft
Soil Classification:	Sandy LOAM A-2
Gradation Passing No.40:	99.8%
Gradation Passing No. 100:	81.5%
Gradation Passing No. 200:	28.8%
Gravel (AASHTO T-88)	0.0%
Sand (AASHTO T-88):	71.2%
Silt (AASHTO T-88):	28.8%
Insitu Moisture:	23.0%

PLAN
SURVEYED
PLOTTED
GRADES CHECKED
BY
DATE
NOTE BOOK
NO.
CADD FILE NAME
PROFILE
SURVEYED
PLOTTED
GRADES CHECKED
BY
DATE
NOTE BOOK
NO.
STRUCTURE NO.FATNS CHKD

FILE NAME : P:\08-0033 TENG-PTB 892-160 I-70 NMRB IL Approach_CAD\CADD Sheets
USER NAME = $USER$
PLOT SCALE = $SCALE$
PLOT DATE = $DATE$
DESIGNED - TSR
DRAWN - TSR
CHECKED - MDM
DATE - 11/10/09
REVISED - ---
REVISED - ---
REVISED - ---
REVISED - ---

STATE OF ILLINOIS
DEPARTMENT OF TRANSPORTATION

SOIL PROFILE

SCALE: _ | SHEET NO. 2 OF 8 SHEETS | STA. 1678+00 | TO STA. 1681+00

F.A. RTE.	SECTION	COUNTY	TOTAL SHEETS	SHEET NO.
998		ST. CLAIR	345	95
		CONTRACT NO. _____		
	ILLINOIS	FED. AID PROJECT		