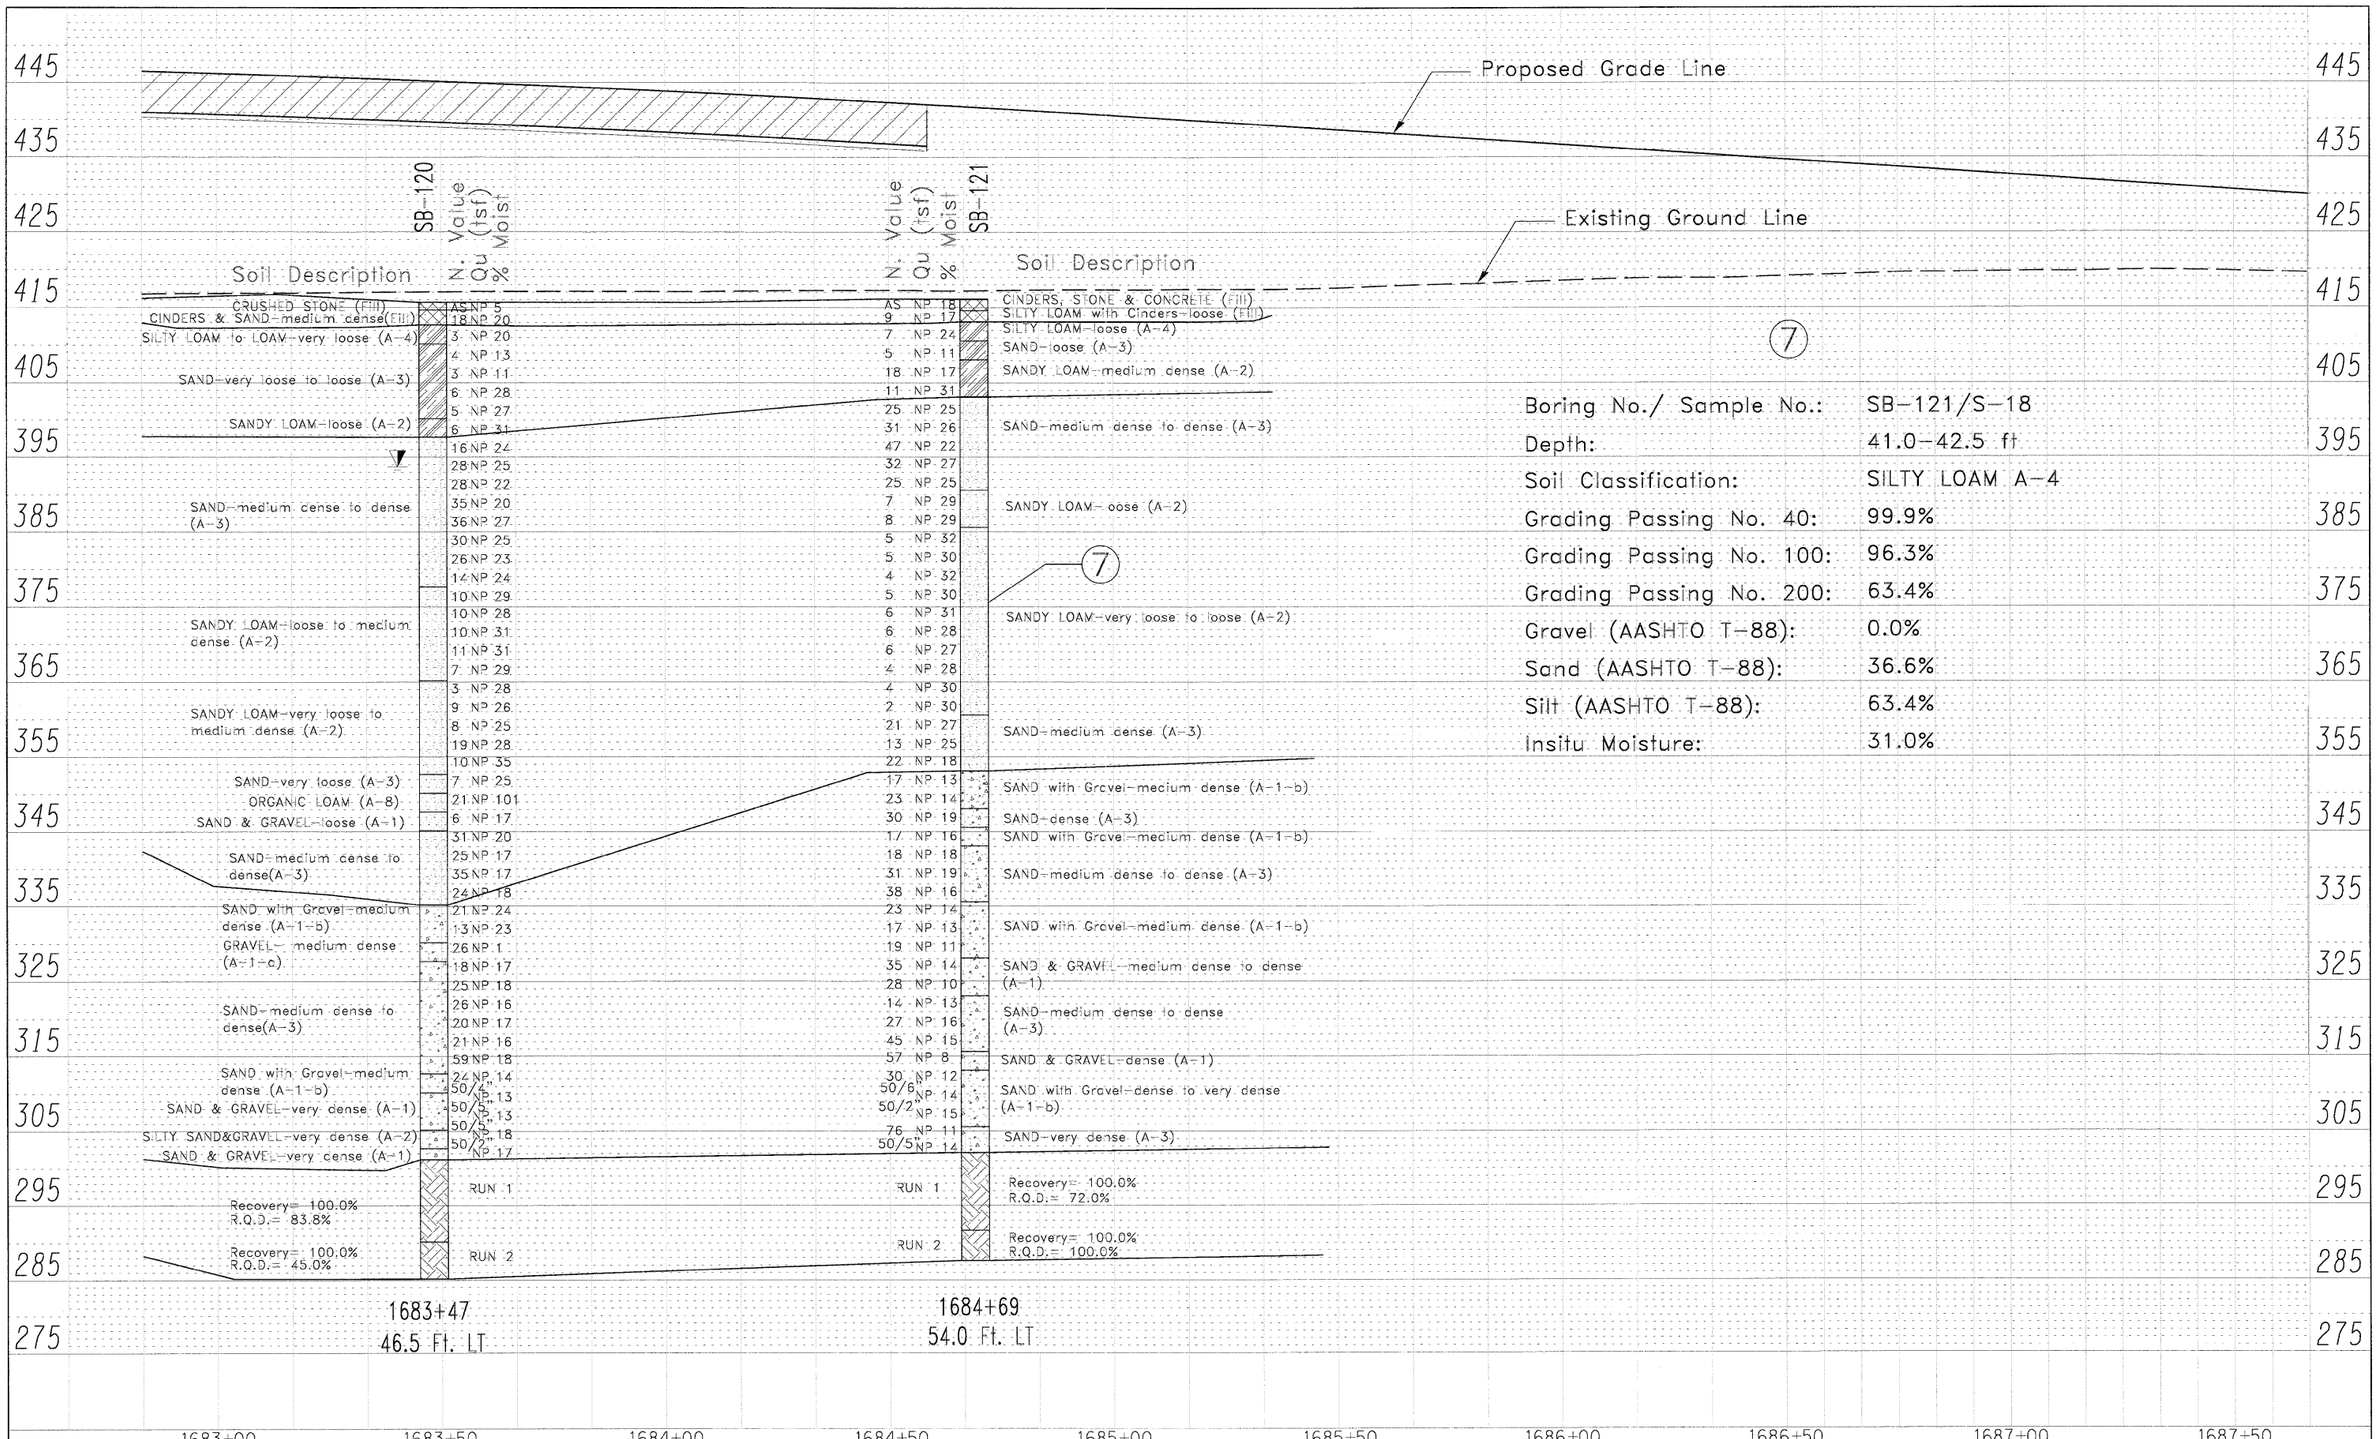

⑦

Boring No./ Sample No.:	SB-121/S-18
Depth:	41.0-42.5 ft
Soil Classification:	SILTY LOAM A-4
Grading Passing No. 40:	99.9%
Grading Passing No. 100:	96.3%
Grading Passing No. 200:	63.4%
Gravel (AASHTO T-88):	0.0%
Sand (AASHTO T-88):	36.6%
Silt (AASHTO T-88):	63.4%
Insitu Moisture:	31.0%

PLAN — SURVEYED, PLOTTED, GRADES CHECKED, ALL OF WAY CLICKED, CADD FILE NAME, NOTE BOOK, NO., BY, DATE

PROFILE — SURVEYED, PLOTTED, GRADES CHECKED, MATERIAL, STRUCTURE NO'S ATRS CHKD, NOTE BOOK, NO., BY, DATE

FILE NAME : P:\-0033 TENG-PTB 890-160 I-70 NMRB IL Approach_CAD\CADD Sheets	USER NAME = $USER$	DESIGNED - TSR	REVISED -	STATE OF ILLINOIS DEPARTMENT OF TRANSPORTATION
		DRAWN - TSR	REVISED -	
	PLOT SCALE = $SCALE$	CHECKED - MDM	REVISED -	
	PLOT DATE = $DATE$	DATE - 11/10/09	REVISED -	

SOIL PROFILE

SCALE: _ | SHEET NO. 4 OF 8 SHEETS | STA. 1683+00 TO STA. 1687+50

F.A. RTE.	SECTION	COUNTY	TOTAL SHEETS	SHEET NO.
998		ST. CLAIR	345	97
		CONTRACT NO. _____		
		ILLINOIS FED. AID PROJECT		