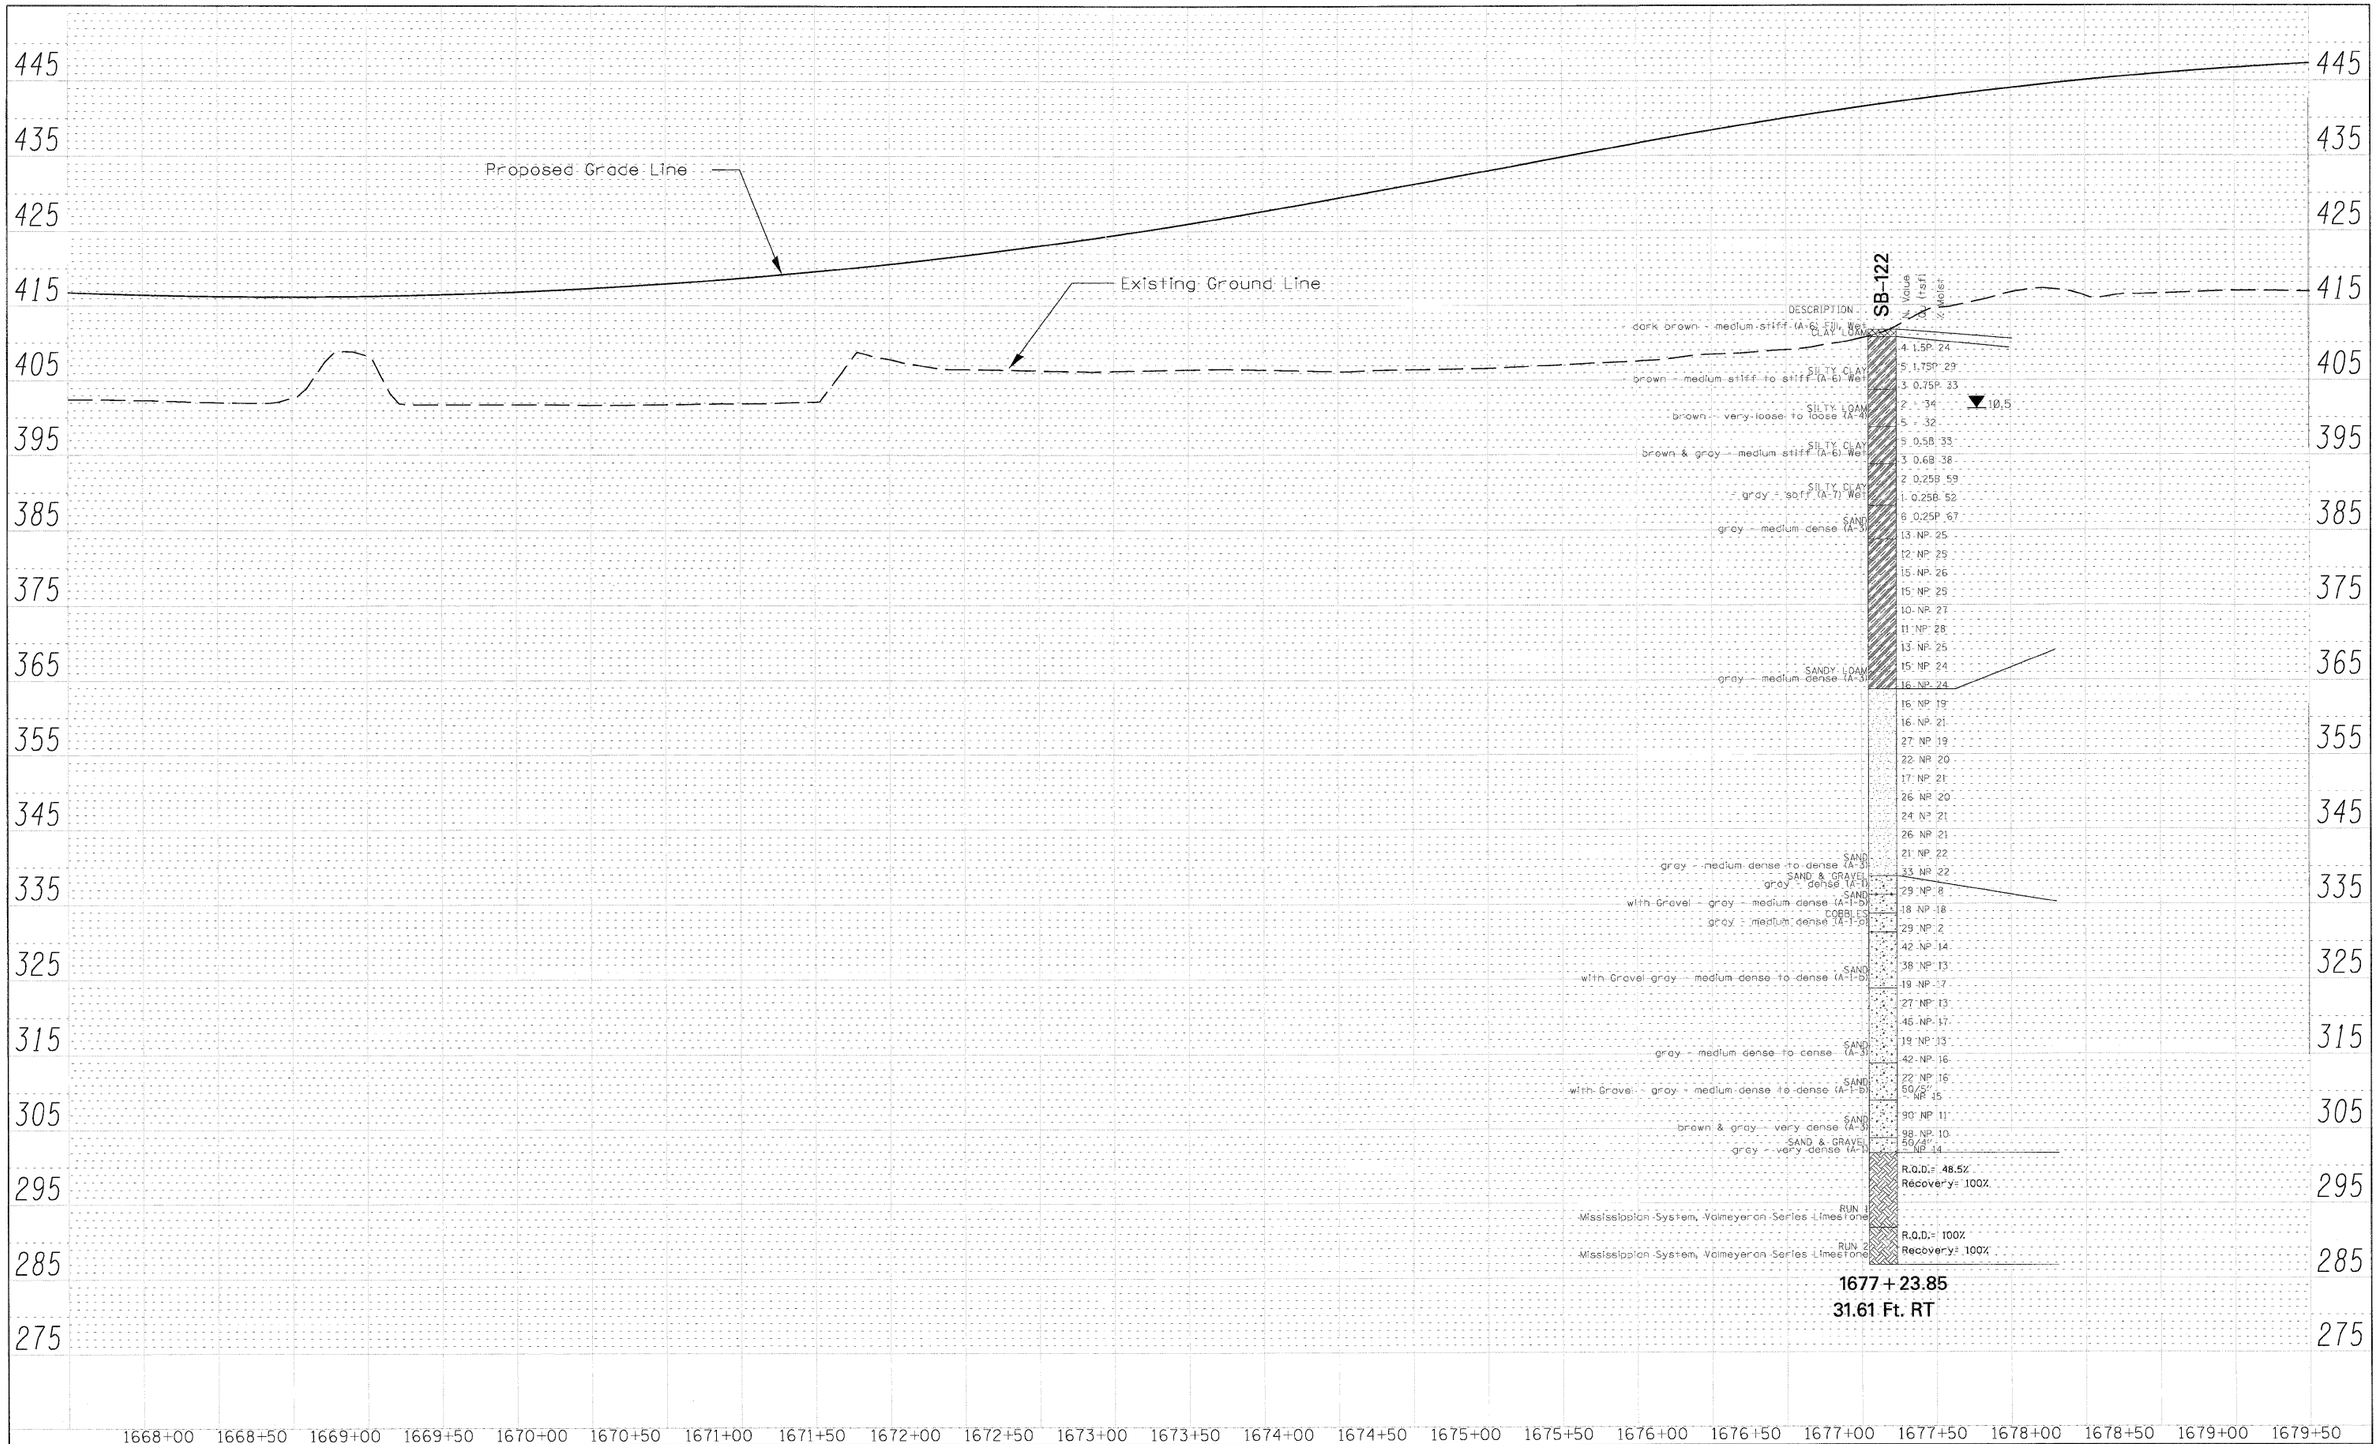

PLAN
NOTE BOOK NO.
SURVEYED
PLOTTED
ALIGNMENT CHECKED
RT. OF WAY CHECKED
CADD FILE NAME
BY
DATE

PROFILE
NOTE BOOK NO.
SURVEYED
PLOTTED
GRADES CHECKED
B.M. NOTED
STRUCTURE NOTATNS CHKD
BY
DATE

FILE NAME = 08-0033TENG 10_CADD\CADD Sheets\08-Soil Profiles sht-blog-SB116 and SB122	USER NAME = $USER$	DESIGNED - CHA	REVISED -	STATE OF ILLINOIS DEPARTMENT OF TRANSPORTATION	SOIL PROFILE
		DRAWN - CHA	REVISED -		
	PLOT SCALE = $SCALE$	CHECKED - MDM	REVISED -		
	PLOT DATE = $DATE$	DATE - 11/11/09	REVISED -		SCALE: SHEET NO. 5 OF 8 SHEETS STA. 1688+00 TO STA. 1679+50

F.A. RTE.	SECTION	COUNTY	TOTAL SHEETS	SHEET NO.
998		ST. CLAIR	345	98
		CONTRACT NO.		
		ILLINOIS FED. AID PROJECT		