PLAN
SURVEYED
PLOTTED
GRADES CHECKED
R.O.W. AGREE
CADD FILE NAME
NOTE BOOK
NO.
BY
DATE

PROFILE
SURVEYED
PLOTTED
GRADES CHECKED
R.O.W. AGREE
STRUCTURE NO'S/PINS CHKD
NOTE BOOK
NO.
BY
DATE

Boring No./Sample No. :	SB-126/S-6
Depth:	11.0-12.5ft
Soil Classification:	SILT (A-4)
Gradation Passing No.40:	99.0%
Gradation Passing No. 100:	98.4%
Gradation Passing No. 200:	95.8%
Gravel (AASHTO T-88)	0.3%
Sand (AASHTO T-88):	3.9%
Silt (AASHTO T-88):	95.8%
Clay (AASHTO T-88):	-
Liquid Limit (AASHTO T-89):	-
Plasticity Index (AASHTO T-90):	-
Insitu Moisture:	29.0%

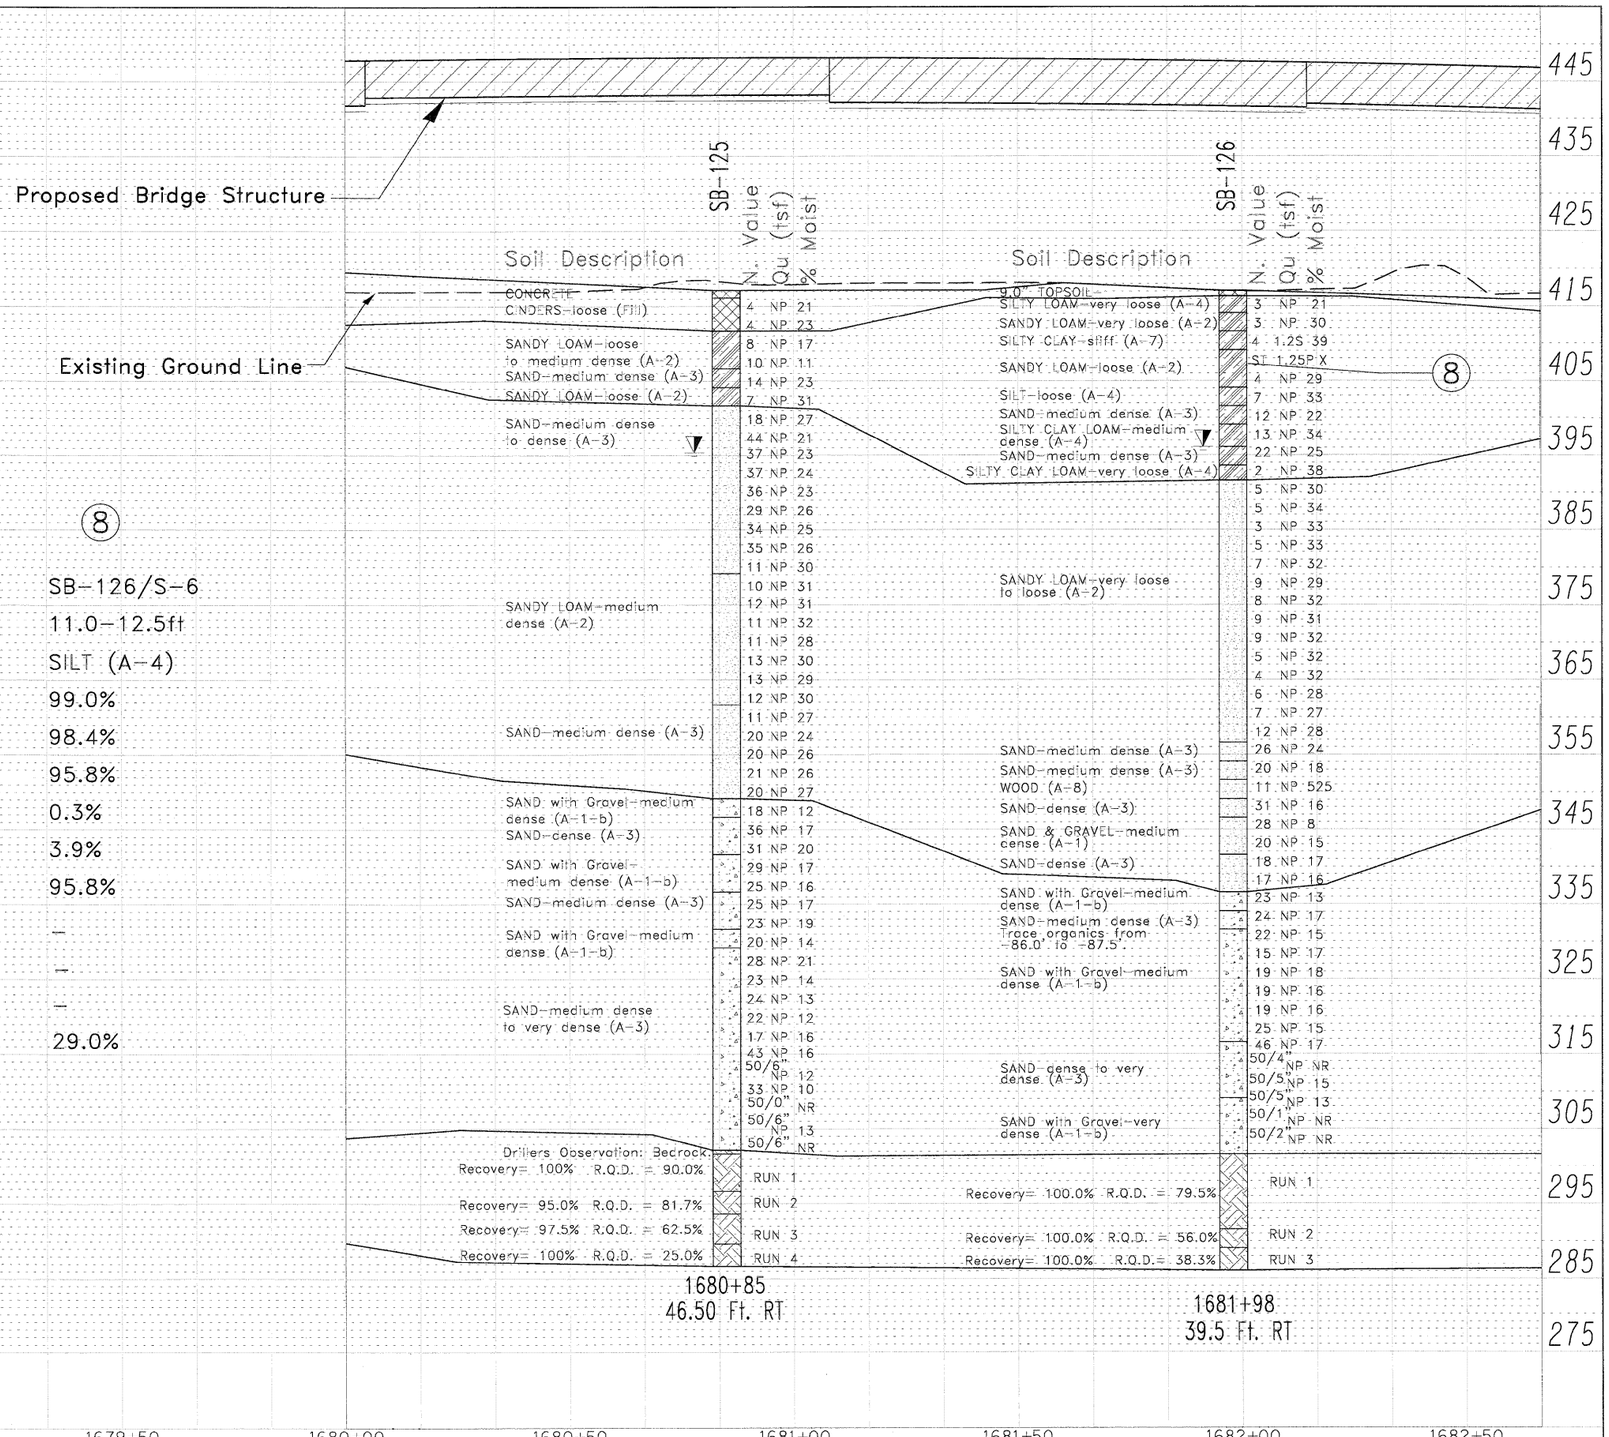

FILE NAME : P:\-0033 TFNG-PTB 892-160 I-70 NMRB IL Approach_CADD\CADD Sheets	USER NAME = $USER$	DESIGNED - TSR	REVISED -
		DRAWN - TSR	REVISED -
	PLOT SCALE = $SCALE$	CHECKED - MDM	REVISED -
	PLOT DATE = $DATE$	DATE - 11/10/09	REVISED -

STATE OF ILLINOIS
DEPARTMENT OF TRANSPORTATION

SOIL PROFILE

SCALE: | SHEET NO. 7 OF 8 SHEETS | STA. 1680+00 TO STA. 1682+50

F.A. RTE.	SECTION	COUNTY	TOTAL SHEETS	SHEET NO.
998		ST. CLAIR	345	100
		CONTRACT NO. _____		
	ILLINOIS FED. AID PROJECT			