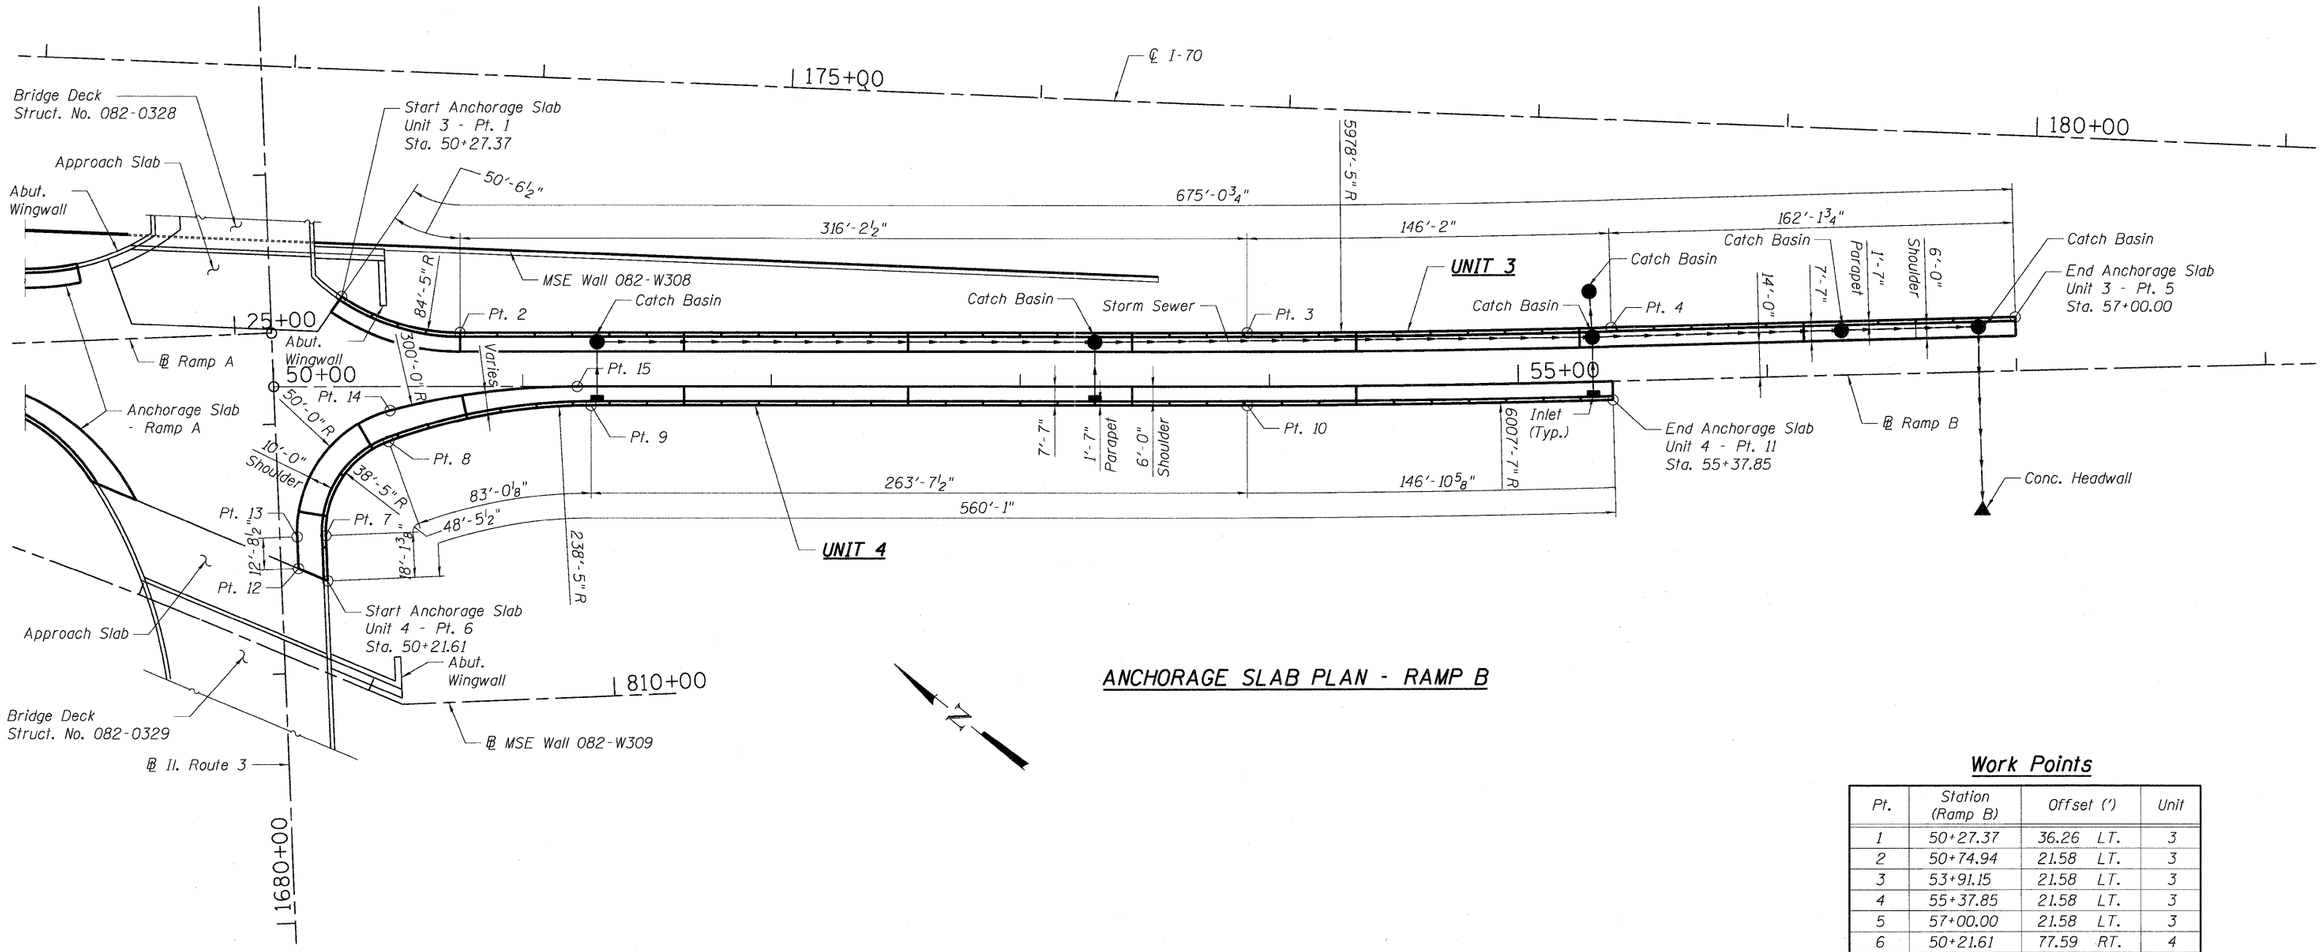

ANCHORAGE SLAB PLAN - RAMP B

Work Points

Pt.	Station (Ramp B)	Offset (')		Unit
1	50+27.37	36.26	LT.	3
2	50+74.94	21.58	LT.	3
3	53+91.15	21.58	LT.	3
4	55+37.85	21.58	LT.	3
5	57+00.00	21.58	LT.	3
6	50+21.61	77.59	RT.	4
7	50+20.91	59.49	RT.	4
8	50+46.19	21.89	RT.	4
9	51+27.53	7.58	RT.	4
10	53+91.15	7.58	RT.	4
11	55+37.85	7.58	RT.	4
12	50+09.83	72.64	RT.	4
13	50+09.33	59.94	RT.	4
14	50+46.75	9.60	RT.	4
15	51+22.03	0.00	RT.	4

General Notes:

1. Dimensions measured along outside face of parapet.
2. For locations of Catch Basins and Inlets, see Drainage Plans.

..\DBCONN-10-DESIGN8.DGN,..\DBCONN-99-ALIGNMENT1.DGN,..\DBCONN-10-ALIGNMENT1.DGN,..\DBCONN-10-BORDER.DGN
5-11-2011, 9:51:10 NEWMANMD \\FS-0044\VAM\VAULT_D-TRANS.07\2202\20868-001\STRUCT\CAD\01 DESIGN\MOMENTS\AB\SHEET\DBCONN-10-SHT-PLAN3.DGN

FILE NAME = $FILEL$	USER NAME = $USER$	DESIGNED - JLR	REVISED -
		DRAWN - HBJ	REVISED -
	PLOT SCALE = $SCALE$	CHECKED - JRH	REVISED -
TENG & ASSOCIATES, INC. ENGINEERS/ARCHITECTS/PLANNERS CHICAGO, ILLINOIS	PLOT DATE = $DATE$	DATE - 05/13/11	REVISED -

STATE OF ILLINOIS
DEPARTMENT OF TRANSPORTATION
RELOCATED ILLINOIS ROUTE 3

ANCHORAGE SLAB – RAMP B
GENERAL PLAN

SCALE: | SHEET NO. OF SHEETS | STA. TO STA.

F.A.P. RTE.	SECTION	COUNTY	TOTAL SHEETS	SHEET NO.
998	82-2-1HVB-1	ST. CLAIR	345	123
		CONTRACT NO. 76D05		
FED. ROAD DIST. NO.	ILLINOIS	FED. AID PROJECT		