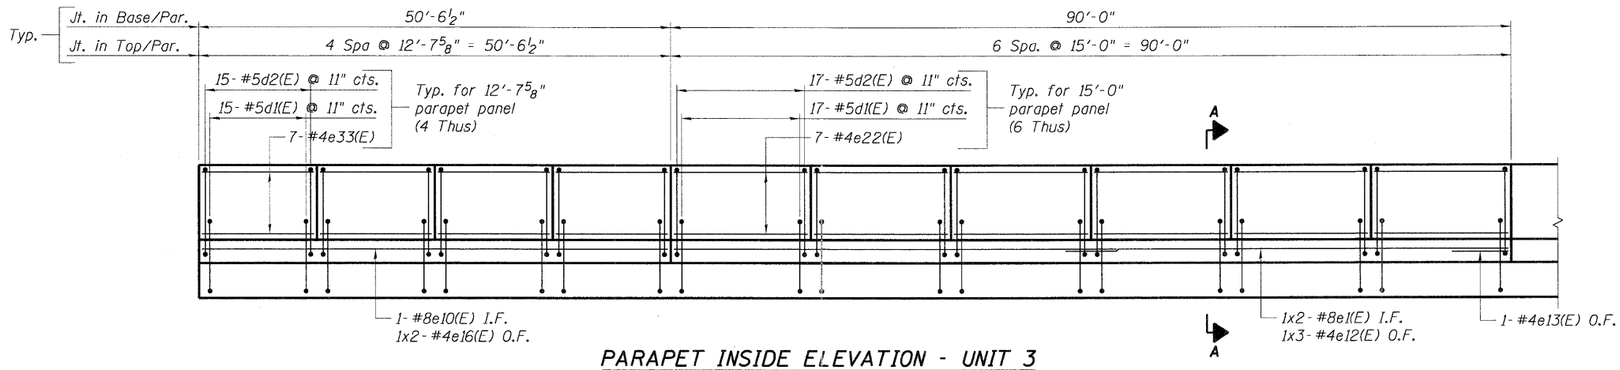


PARAPET INSIDE ELEVATION - UNIT 3

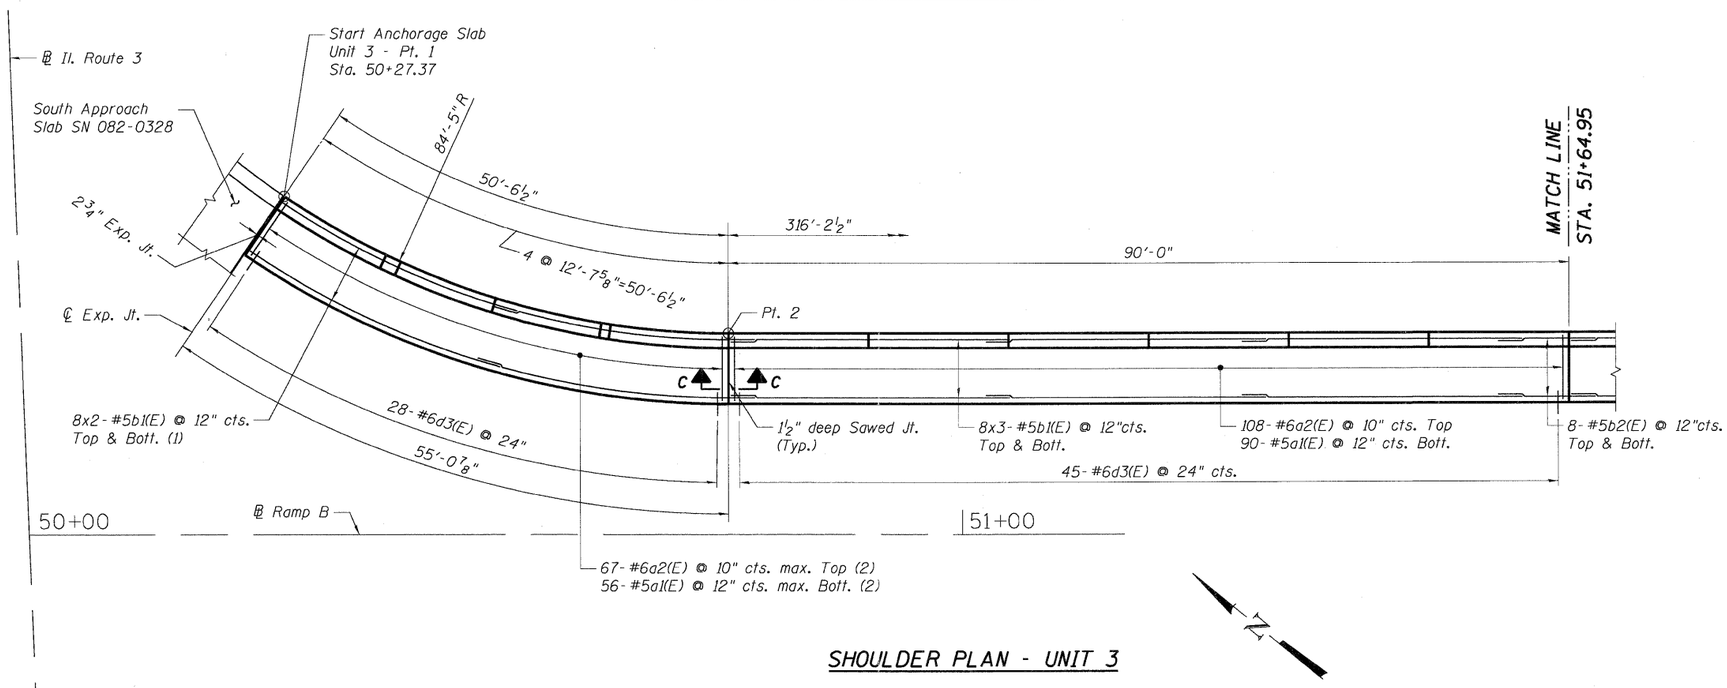


SHOULDER PLAN - UNIT 3

**Notes:**
For Notes, see Sht. 125.

| | | | | | | | | | | |
|---|---|---|---|---|---|---|---|---|---|---|
| FILE NAME = $FILEL$ | USER NAME = $USER$ | DESIGNED - JLR | REVISED - | STATE OF ILLINOIS DEPARTMENT OF TRANSPORTATION | PLAN & ELEVATION – UNIT 3 1 OF 3 | F.A.P. RTE. | SECTION | COUNTY | TOTAL SHEETS | SHEET NO. |
| | | DRAWN - HBJ | REVISED - | | | 998 | 82-2-1HVB-1 | ST. CLAIR | 345 | 129 |
| TENG TENG & ASSOCIATES, INC. ENGINEERS/ARCHITECTS/PLANNERS CHICAGO, ILLINOIS | PLOT SCALE = $SCALE$ | CHECKED - JRH | REVISED - | RELOCATED ILLINOIS ROUTE 3 | | CONTRACT NO. 76D05 | | | | |
| | PLOT DATE = $DATE$ | DATE - 05/13/11 | REVISED - | | SCALE: SHEET NO. OF SHEETS STA. TO STA. | FED. ROAD DIST. NO. | ILLINOIS | FED. AID PROJECT | | |

..\DBCONN-10-DESIGNE.DGN, ..\DBCONN-10-ALIGNMENT1.DGN, ..\DBCONN-10-SHT-PLAN1-1900.DGN, ..\DBCONN-10-BORDER1.DGN, ..\DBCONN-10-DESIGN1.DGN, ..\DBCONN-10-SHT-PLAN3-5165.DGN, ..\DBCONN-10-SHT-PLAN2-2438.DGN
5-11-2011, 9:51:38 NEWMANMD \\FS-0044\AM\VAULT\D-TRANS.07\2202\20868-001\STRUCT\CAD\01 DESIGN\MOMENTSLAB\SHEET\DBCONN-10-SHT-PLAN3-5027.DGN