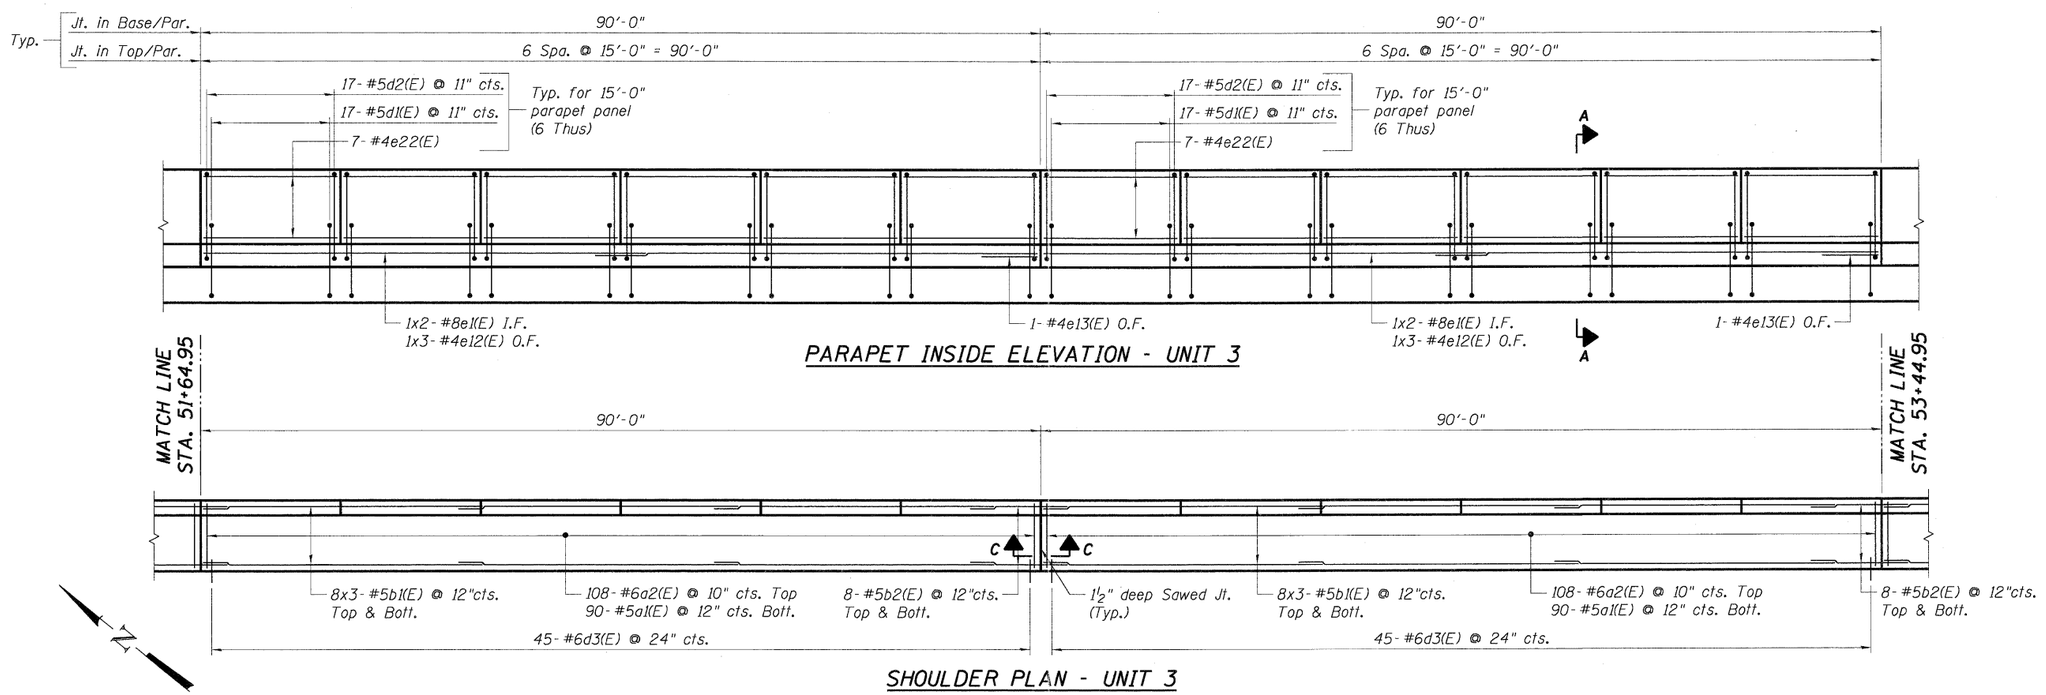

PARAPET INSIDE ELEVATION - UNIT 3

SHOULDER PLAN - UNIT 3

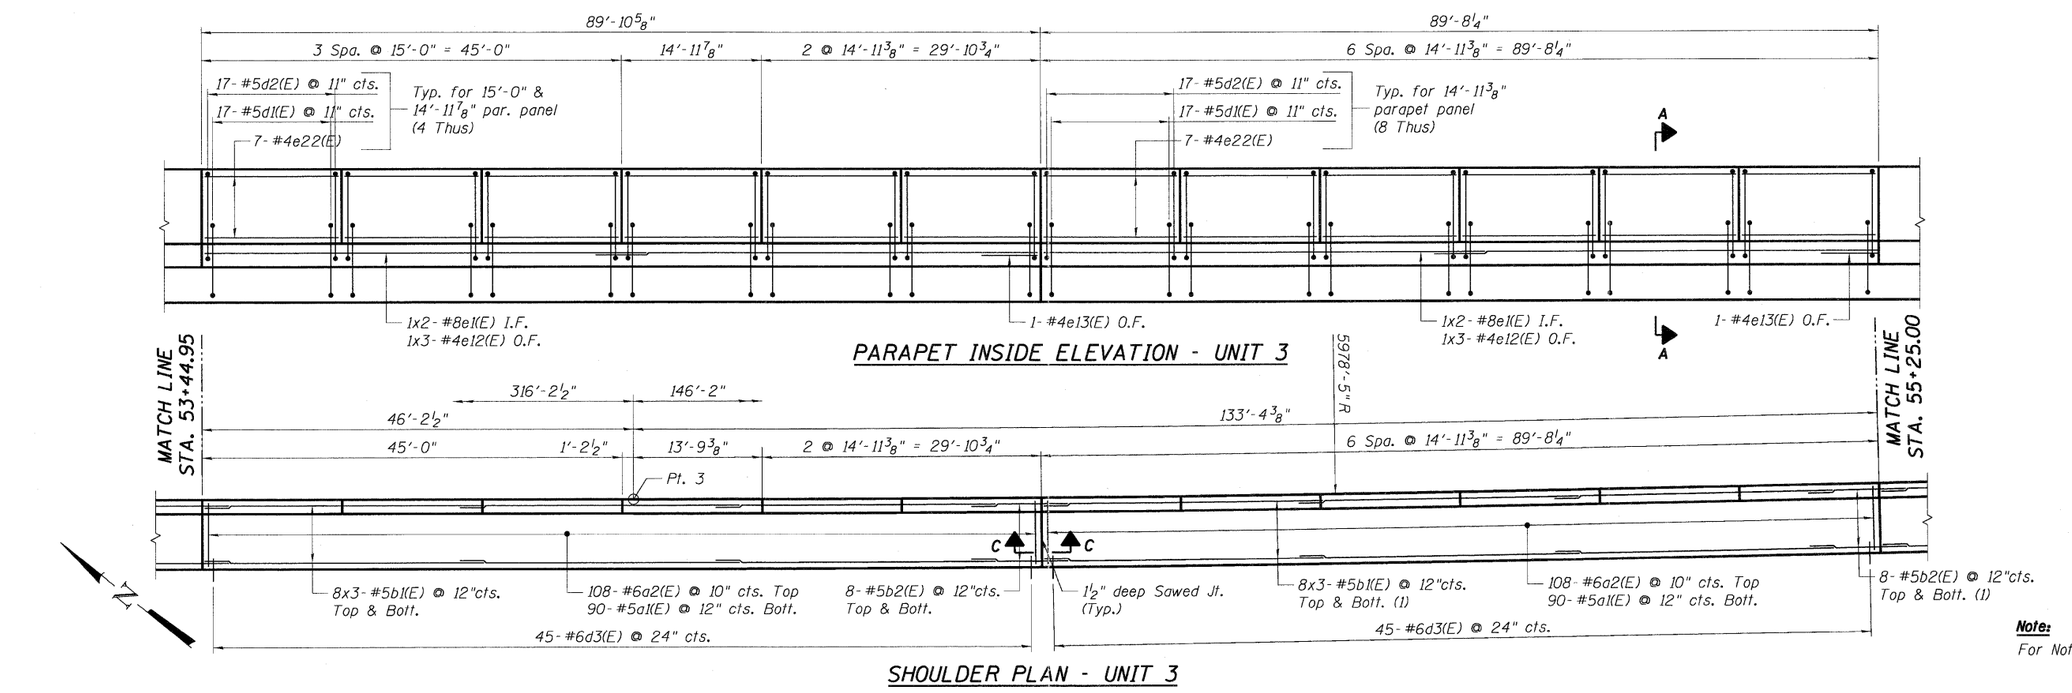

PARAPET INSIDE ELEVATION - UNIT 3

SHOULDER PLAN - UNIT 3

Note:
For Notes, see Sht. 125.

FILE NAME = $FILEL$	USER NAME = $USER$	DESIGNED - JLR	REVISED -	STATE OF ILLINOIS DEPARTMENT OF TRANSPORTATION RELOCATED ILLINOIS ROUTE 3	PLAN & ELEVATION - UNIT 3 2 OF 3	F.A.P. RTE. 998	SECTION 82-2-1HVB-1	COUNTY ST. CLAIR	TOTAL SHEETS 345	SHEET NO. 130
TENG TENG & ASSOCIATES, INC. ENGINEERS/ARCHITECTS/PLANNERS CHICAGO, ILLINOIS	PLOT SCALE = $SCALE$	DRAWN - HBJ	REVISED -					CONTRACT NO. 76D05		
	PLOT DATE = $DATE$	CHECKED - JRH	REVISED -		SCALE: SHEET NO. OF SHEETS STA. TO STA.	FED. ROAD DIST. NO.	ILLINOIS	FED. AID PROJECT		
		DATE - 05/13/11	REVISED -							

..\DBCONN-10-DESIGNE.DGN, ..\DBCONN-10-DESIGNE.DGN, ..\DBCONN-10-BORDER1.DGN, ..\DBCONN-10-DESIGN1.DGN, ..\DBCONN-10-SHT-PLAN3-5027.DGN, ..\DBCONN-10-SHT-PLAN1-1900.DGN, ..\DBCONN-10-DESIGNE.DGN, ..\DBCONN-10-DESIGNE.DGN, ..\DBCONN-10-ALIGNMENT1.DGN, ..\DBCONN-10-SHT-PLAN2-2086.DGN, ..\DBCONN-10-DESIGN8.DGN
5-11-2011, 9:51:41 NEWMANMD \\FS-0044\AM\VAULT\D-TRANS.07\2202\20868-001\STRUCT\CAD\01 DESIGN\MOMENTSLAB\SHEET\DBCONN-10-SHT-PLAN3-5165.DGN