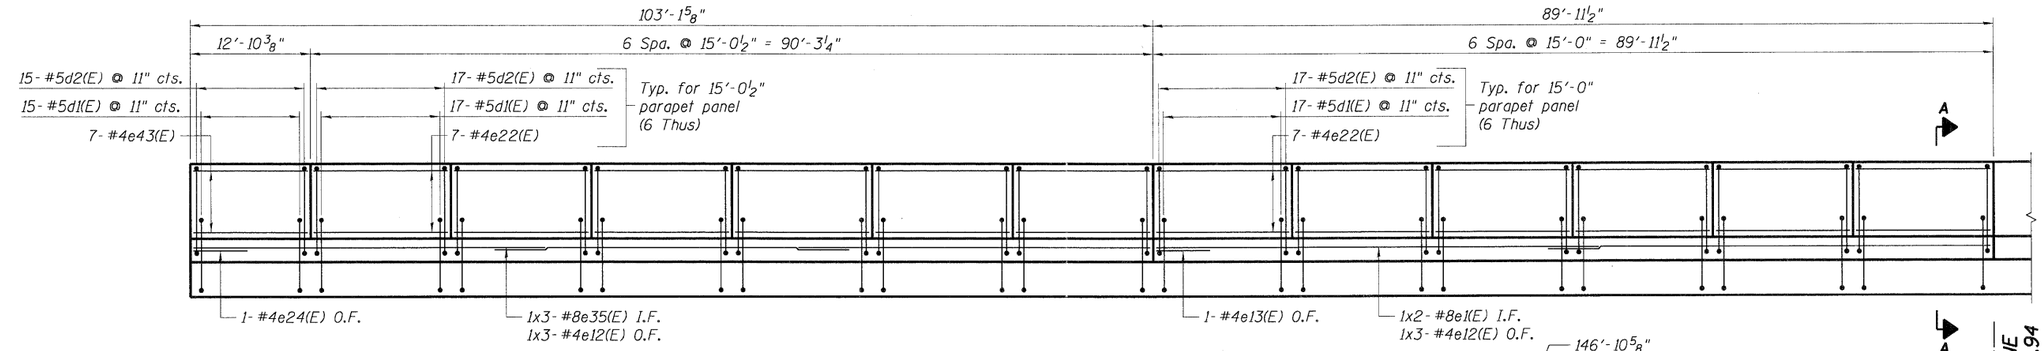

PARAPET INSIDE ELEVATION - UNIT 4

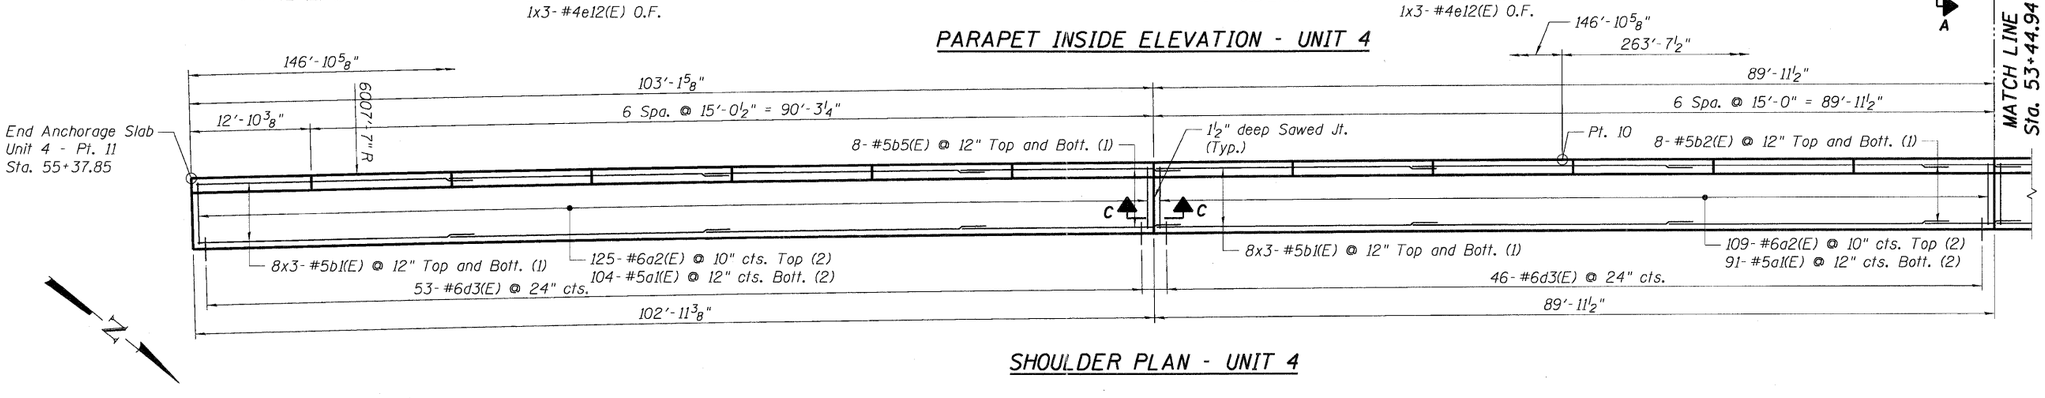

SHOULDER PLAN - UNIT 4

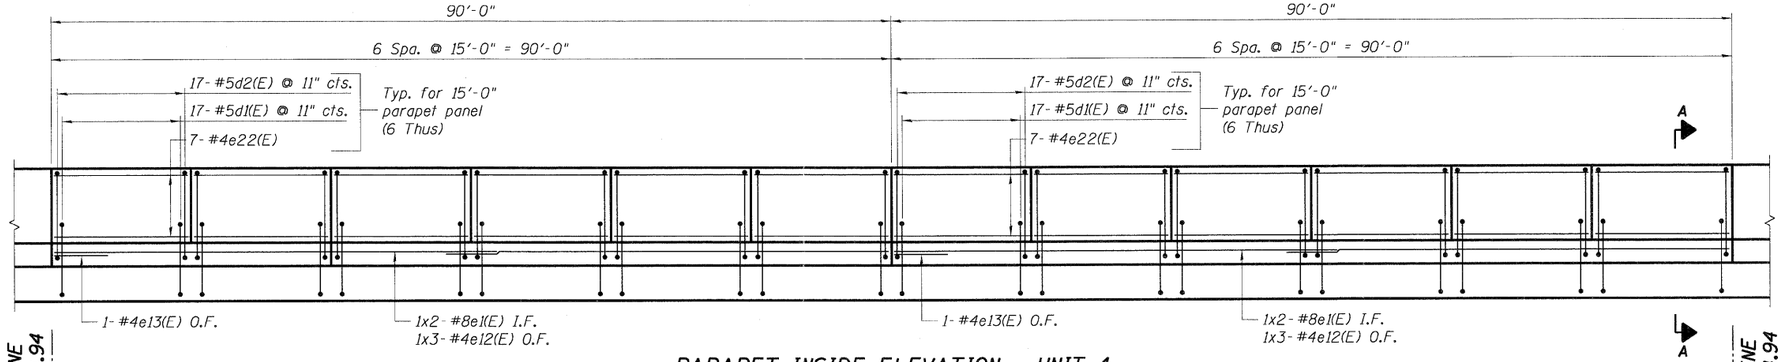

PARAPET INSIDE ELEVATION - UNIT 4

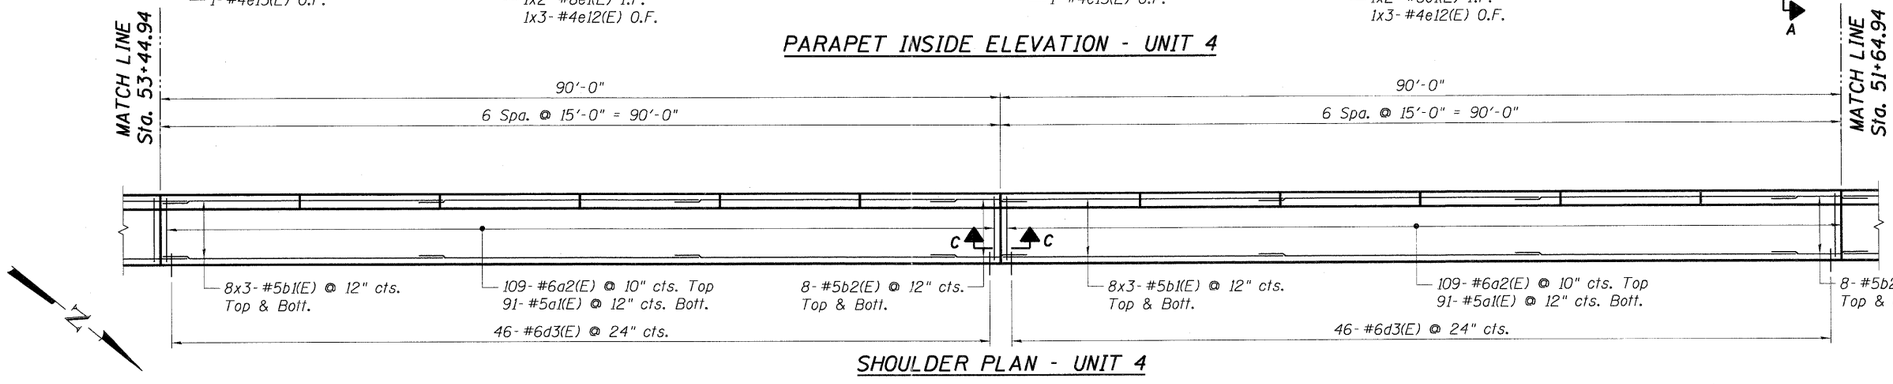

SHOULDER PLAN - UNIT 4

Note:
For Notes, see Sht. 125.

.\DBCONN-10-DESIGN\DGN\..\DBCONN-10-DESIGN\DGN\..\DBCONN-10-BORDER\DGN\..\DBCONN-10-DESIGN\DGN\..\DBCONN-10-DESIGN\DGN
5-11-2011, 9:51:47 NEWMAN\D \\FS-2044\VAM\VAULT\D-TRANS.07\2202\20868.00\STRUCT\CADD\01 DESIGN\MOMENTS-AB\SHEET\DBCONN-10-S-T-PLAN4 5218.DGN

FILE NAME = $FILE$	USER NAME = $USER$	DESIGNED - TCG	REVISED -
		DRAWN - TCG	REVISED -
TENG TENG & ASSOCIATES, INC. ENGINEERS/ARCHITECTS/PLANNERS CHICAGO, ILLINOIS	PLOT SCALE = $SCALE$	CHECKED - JLR	REVISED -
	PLOT DATE = $DATE$	DATE - 05/13/11	REVISED -

STATE OF ILLINOIS
DEPARTMENT OF TRANSPORTATION
RELOCATED ILLINOIS ROUTE 3

PLAN & ELEVATION – UNIT 4
1 OF 2

SCALE: | SHEET NO. OF SHEETS | STA. | TO STA.

F.A.P. RTE.	SECTION	COUNTY	TOTAL SHEETS	SHEET NO.
998	82-2-1HVB-1	ST. CLAIR	345	132
		CONTRACT NO. 76D05		
FED. ROAD DIST. NO.	ILLINOIS	FED. AID PROJECT		