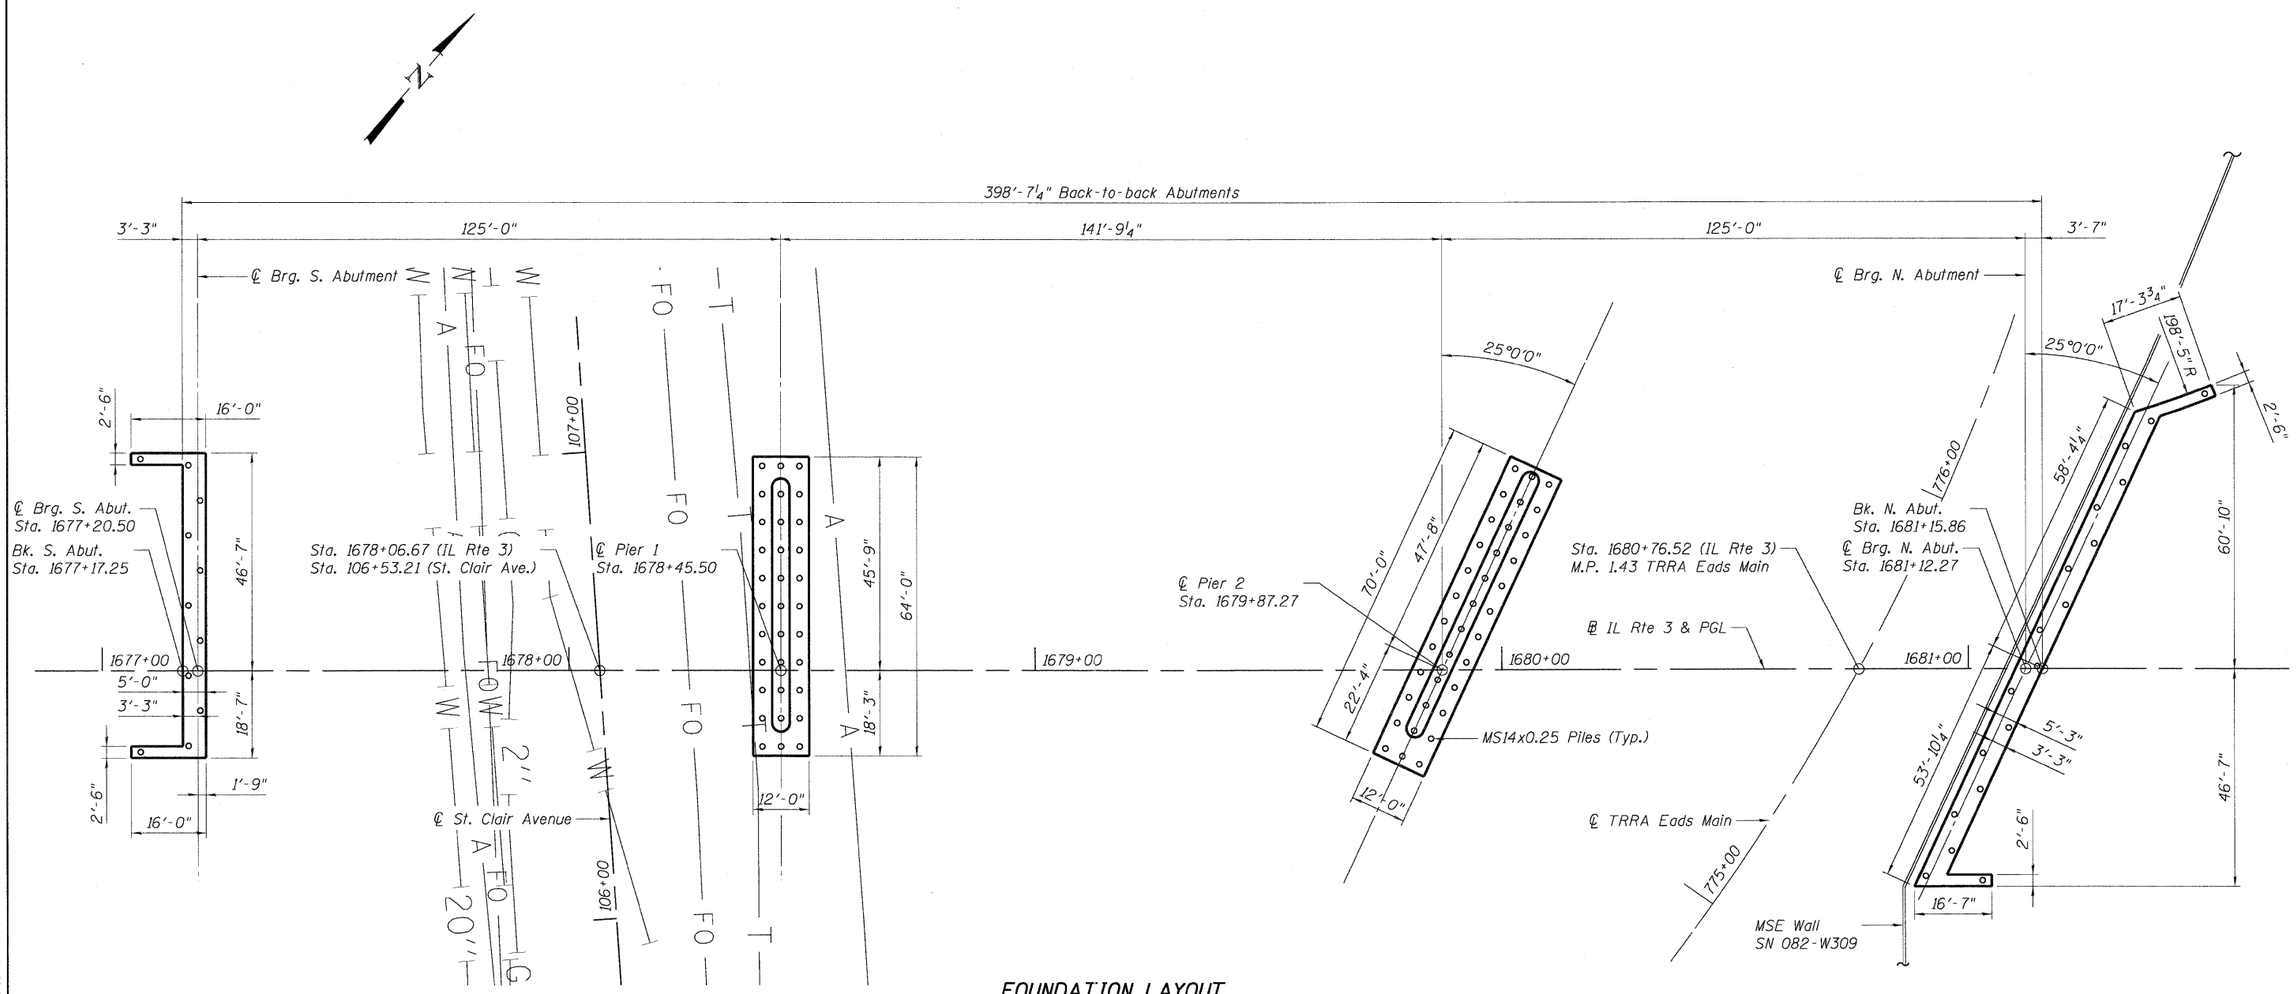

FOUNDATION LAYOUT

NOTES:

1. See substructure plans for spacing and location of piles.
2. See general plan for utility information.

FILE NAME = $FILEL$	USER NAME = $USER$	DESIGNED - TCG	REVISED -	STATE OF ILLINOIS DEPARTMENT OF TRANSPORTATION IL 3 OVER TRRA & ST. CLAIR AVENUE	FOUNDATION LAYOUT	F.A.P RTE.	SECTION	COUNTY	TOTAL SHEETS	SHEET NO.
		DRAWN - TCG	REVISED -			998	82-2-1HVB-1	ST. CLAIR	345	195
TENG TENG & ASSOCIATES, INC. ENGINEERS/ARCHITECTS/PLANNERS CHICAGO, ILLINOIS	PLOT SCALE = $SCALE$	CHECKED - JLR	REVISED -			SN 082-0329		CONTRACT NO. 76D05		
	PLOT DATE = $DATE$	DATE - 05/13/11	REVISED -		SCALE: SHEET NO. SB-3 OF SB-63 STA. 1679+16.65 TO STA.	FED. ROAD DIST. NO.	ILLINOIS	FED. AID PROJECT		

..\0828329-CONN-10-001-PG.DGN,..\08CONN-06-UTIL1.DGN,..\0828329-CONN-10-001-TT.DGN,..\08CONN-99-ALIGNMENT1.DGN,..\08CONN-05-ALIGNMENT3.DGN,..\0828329-CONN-10-001-SL.DGN
5-11-2011, 9:55:36 NEWMANMD \\FS-0044\VM\VAULT0-TRANS.07\2222\20868-001\STRUCT\CAD\01 DESIGN\0828329\SHEET\0828329-CONN-10-001-SL.DGN