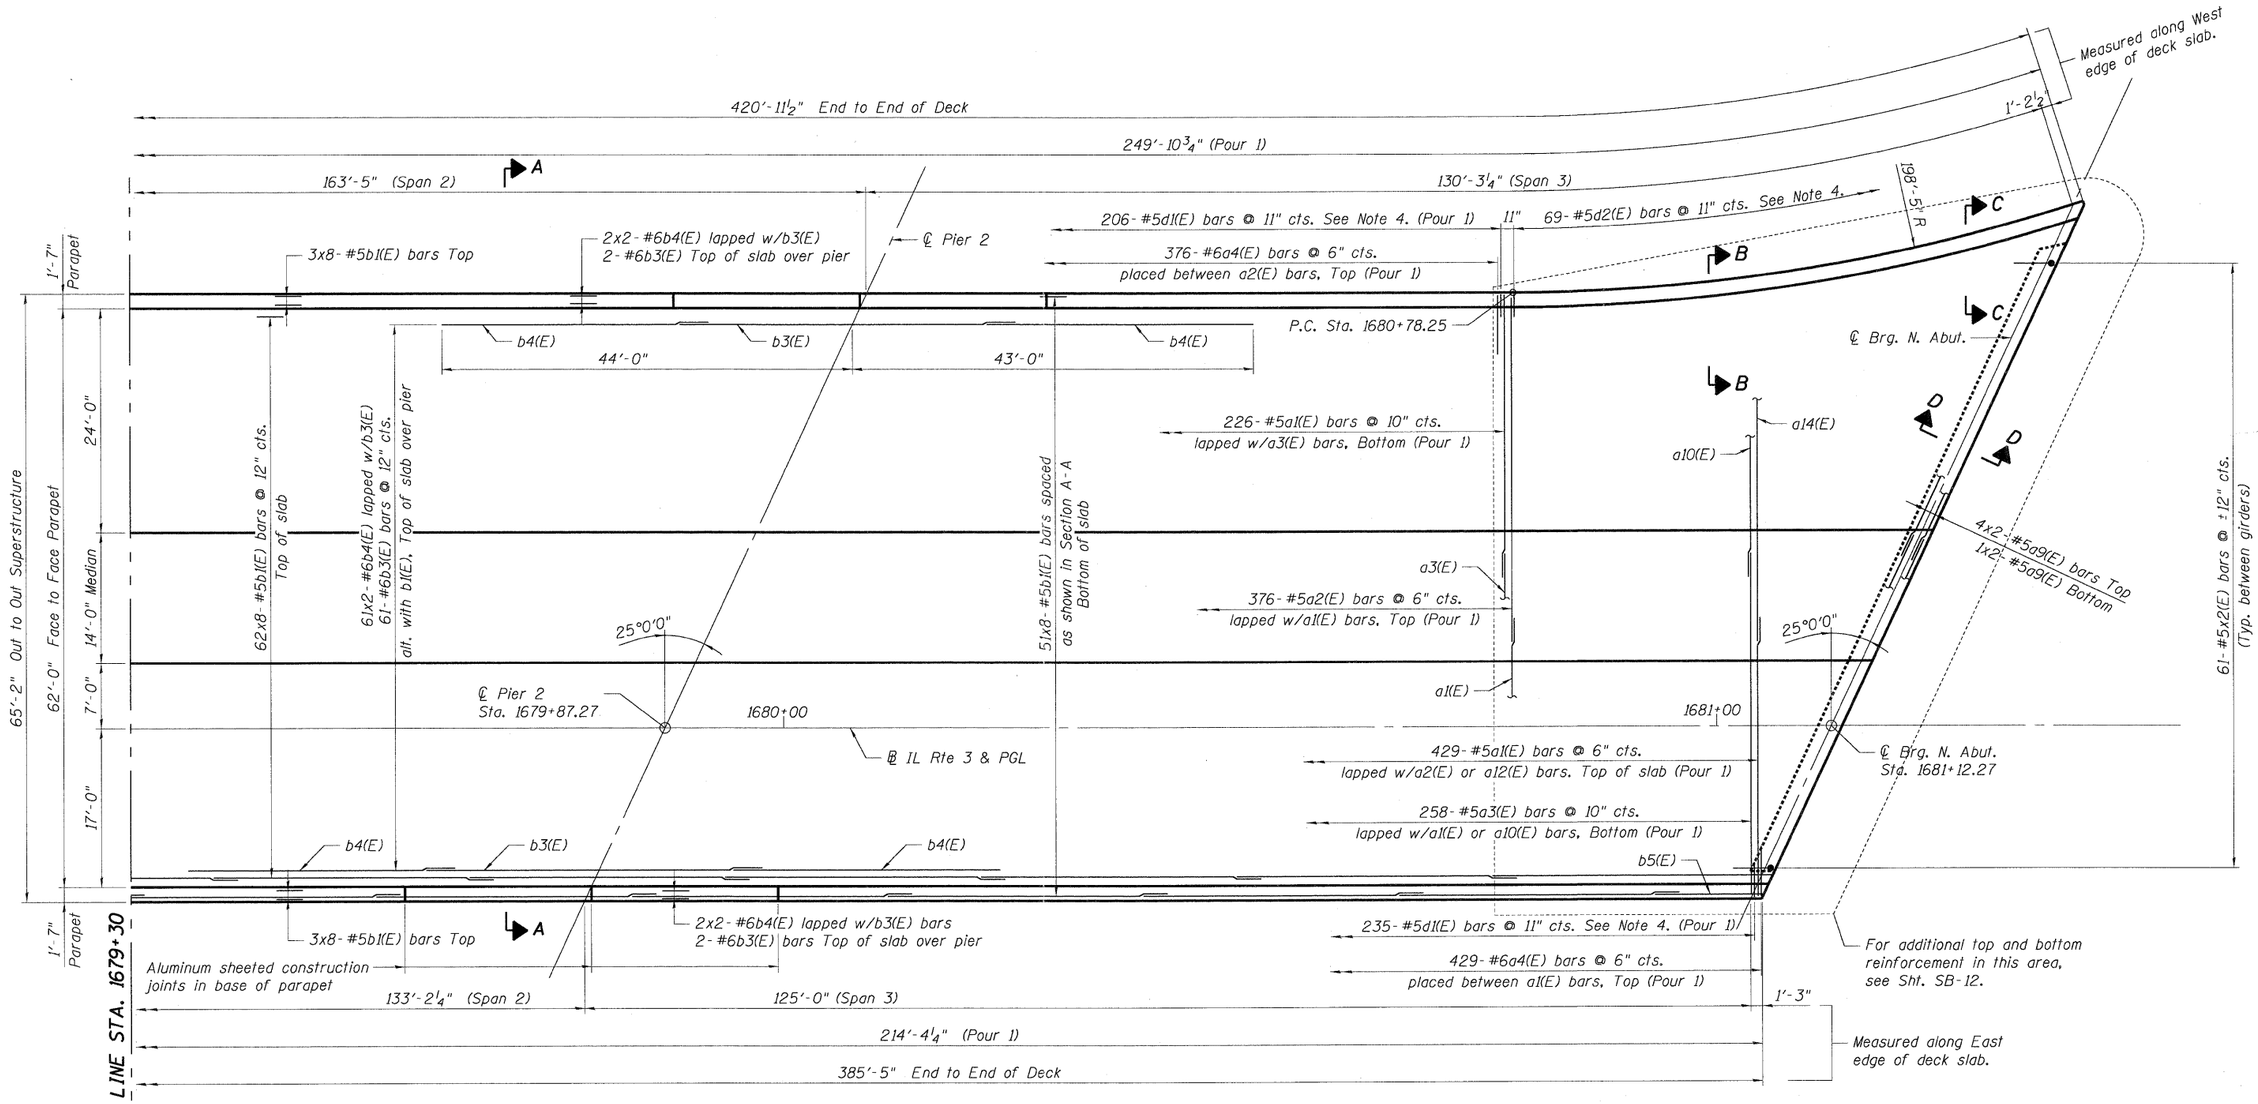

DECK PLAN

Notes:

1. See Sheet SB-19 for Bar List and Bill of Material.
2. Bars indicated thus 20x3-#5 etc. indicates 20 lines of bars with 3 lengths per line.
3. Minimum Lap for Deck Reinforcement:
   #5 Bars = 2'-7"
   #6 Bars = 3'-1"
4. Space bars to miss Parapet Joints.
5. For sections A-A, B-B & C-C, see Sheet SB-13, for section D-D, see Sht. SB-18.
6. Longitudinal b(E) bars shall be sprung into place to be concentric at the spacing noted.

FILE NAME = $FILEL$	USER NAME = $USER$	DESIGNED - JLR	REVISED -	STATE OF ILLINOIS DEPARTMENT OF TRANSPORTATION IL 3 OVER TRRA & ST. CLAIR AVENUE	DECK PLAN 2 OF 3	F.A.P RTE. 998	SECTION 82-2-1HVB-1	COUNTY ST. CLAIR	TOTAL SHEETS 345	SHEET NO. 203
		DRAWN - FD	REVISED -			SN 082-0329		CONTRACT NO. 76D05		
TENG TENG & ASSOCIATES, INC. ENGINEERS/ARCHITECTS/PLANNERS CHICAGO, ILLINOIS	PLOT SCALE = $SCALE$	CHECKED - JRH	REVISED -		SCALE: SHEET NO. SB-11 OF SB-63 STA. 1679+16.65 TO STA.	FED. ROAD DIST. NO.	ILLINOIS	FED. AID PROJECT		
	PLOT DATE = $DATE$	DATE - 05/13/11	REVISED -							

..\0820329-CONN-10-001-SU.DGN, ..\0820329-CONN-10-001-SU.DGN, ..\0820318-CONN-99-001-BD.DGN, ..\0820329-CONN-10-001-SHT-SU.DGN
5-11-2011, 9:55:59 NEWMANMD \\FS-0044\AM\VAULT,D-TRANS,07\2202\20868-001\STRUCT\CAD\01 DESIGN\0820329\SHEET\0820329-CONN-10-002-SHT-SU.DGN