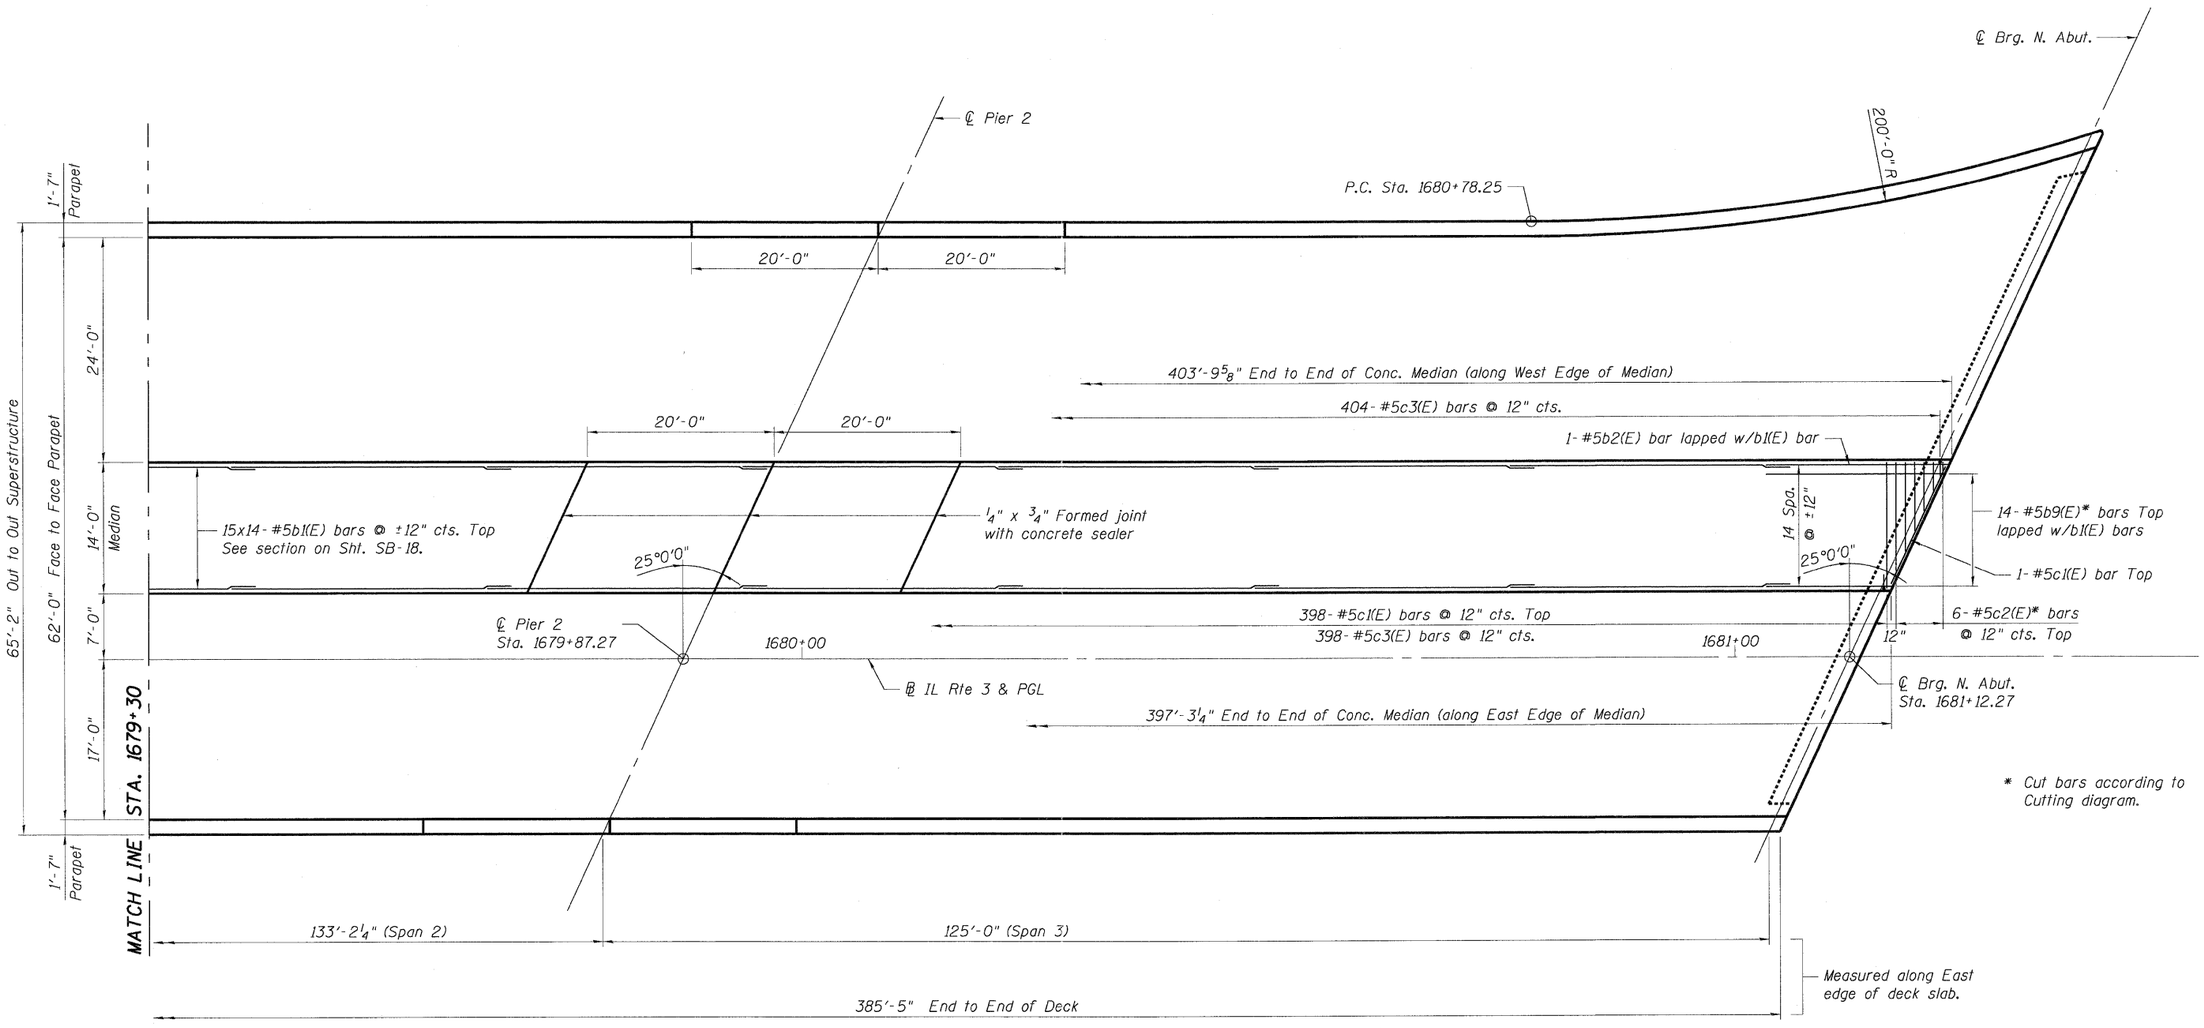

* Cut bars according to Cutting diagram.

MEDIAN PLAN

Notes:

1. See Sheet SB-19 for Bar List and Bill of Material.
2. Bars indicated thus 20x3-#5 etc. indicates 20 lines of bars with 3 lengths per line.
3. Minimum Lap for Median Reinforcement:
   #5 Bars = 2'-7"

FILE NAME = $FILEL$	USER NAME = $USER$	DESIGNED - JLR	REVISED -	STATE OF ILLINOIS DEPARTMENT OF TRANSPORTATION IL 3 OVER TRRA & ST. CLAIR AVENUE	MEDIAN DETAILS 2 OF 2	F.A.P RTE. 998	SECTION 82-2-1HVB-1	COUNTY ST. CLAIR	TOTAL SHEETS 345	SHEET NO. 207
TENG TENG & ASSOCIATES, INC. ENGINEERS/ARCHITECTS/PLANNERS CHICAGO, ILLINOIS	PLOT SCALE = $SCALE$	DRAWN - FD	REVISED -			SN 082-0329		CONTRACT NO. 76D05		
	PLOT DATE = $DATE$	CHECKED - JRH	REVISED -		SCALE: SHEET NO. SB-15 OF SB-63 STA. 1679+16.65 TO STA.	FED. ROAD DIST. NO.	ILLINOIS	FED. AID PROJECT		
		DATE - 05/13/11	REVISED -							

..\0820329-CONN-10-001-SU.DGN, ..\0820318-CONN-99-001-BD.DGN, ..\0820329-CONN-10-001-SU.DGN, ..\0820329-CONN-10-004-SHT-SU.DGN
5-11-2011, 9:56:10 NEWMANMD \\FS-0044\AM\VAULT_D-TRANS_07\2202\20868-001\STRUCT\CAD\01 DESIGN\0820329\SHEET\0820329-CONN-10-005-SHT-SU.DGN