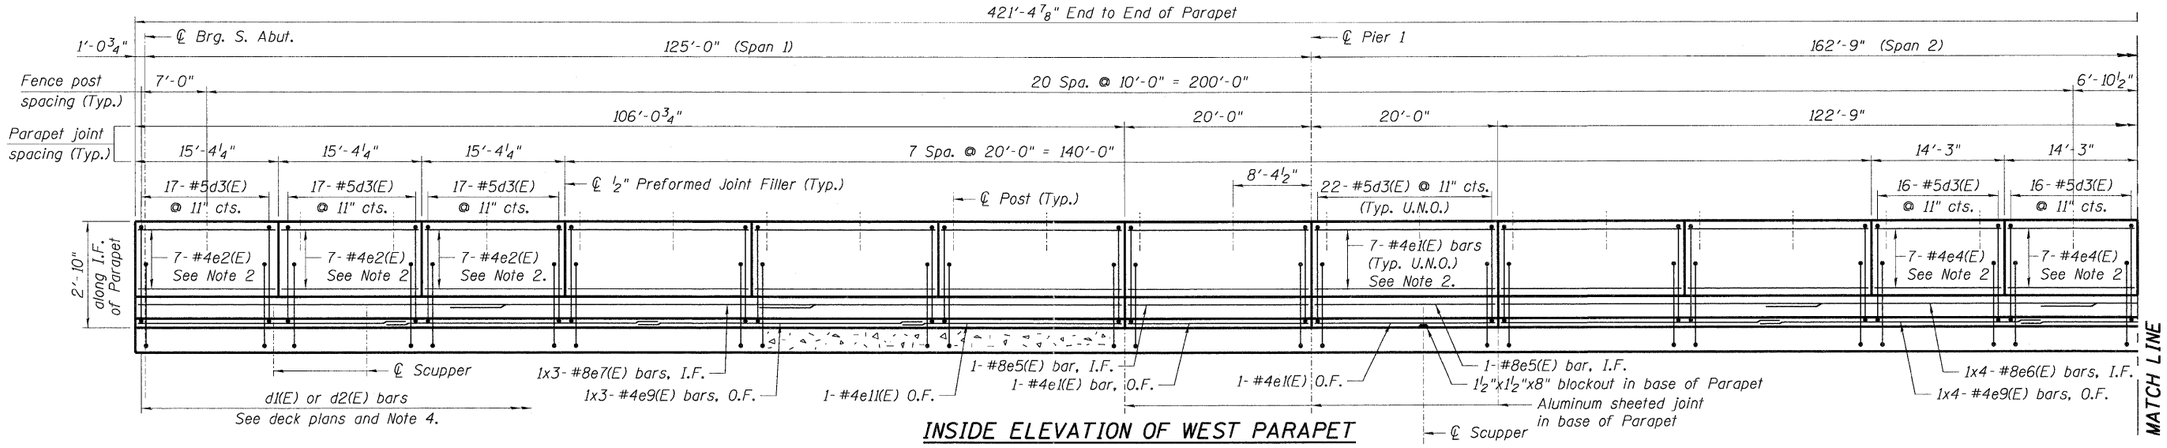

INSIDE ELEVATION OF WEST PARAPET

Looking West

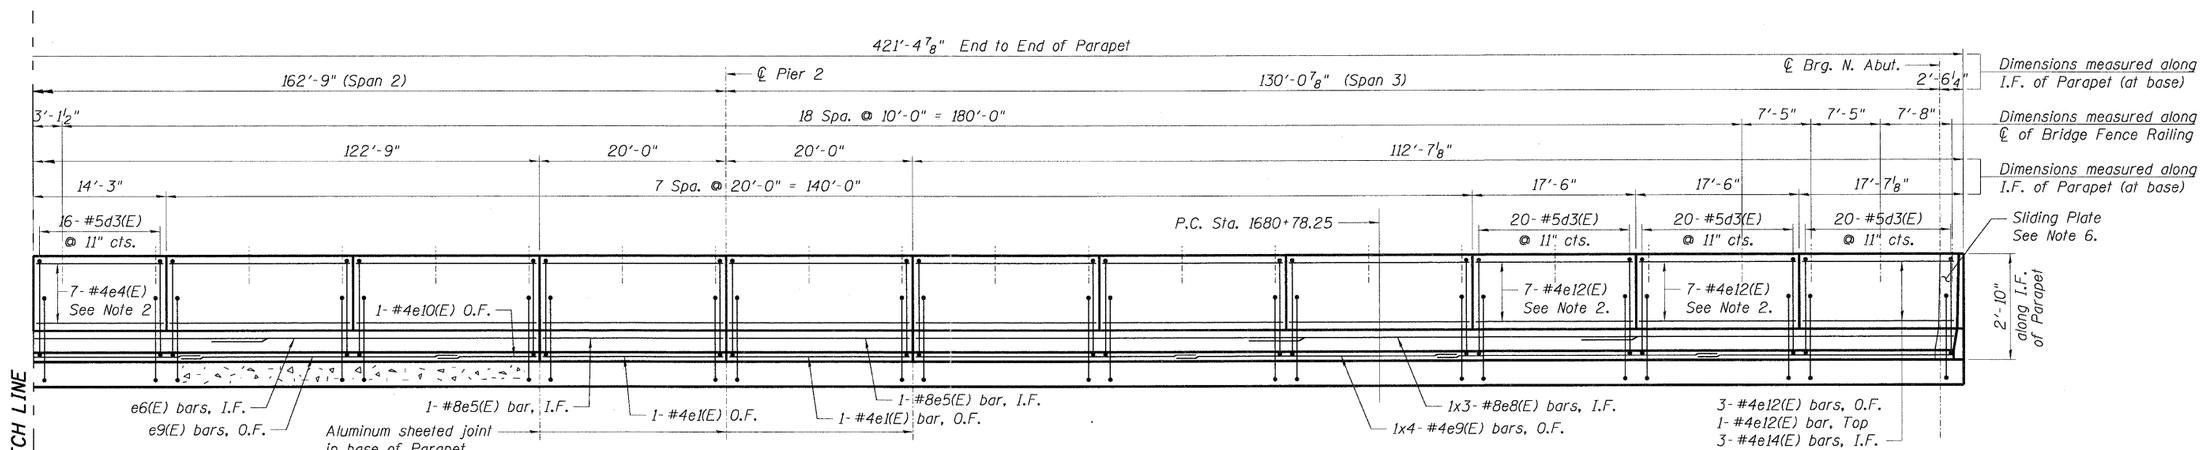

INSIDE ELEVATION OF WEST PARAPET

Looking West

Notes:

1. See Sheet SB-19 for Bar List and Sheet SB-18 for Parapet details.
2. Reinforcement shall be spaced as shown in details on Sht.SB-18.
3. I.F. denotes inside face
   O.F. denotes outside face
4. Space bars to miss Parapet Joints.
5. Longitudinal e(E) bars shall be sprung into place to be concentric at the spacing noted.
6. For Sliding plate details at joint, see Sheet SB-22.
7. Minimum Lap for Parapet Reinforcement:
   #4 Bars = 2'-1"
   #8 Bars = 5'-5"

..\0820329-CONN-10-001-SLDGN,..\0820318-CONN-99-001-SLDGN,..\0820329-CONN-10-001-SLDGN,..\0820329-CONN-10-001-SLDGN,..\0820329-CONN-10-001-SLDGN,..\0820329-CONN-10-001-SLDGN
5-11-2011, 9:56:17 NEWMANMD \\FS-0044\MRVAULT\D-TRANS.07\2202\20868-001\STRUCT\CAD\01 DESIGN\0820329\SHEET\0820329-CONN-10-007-SHT-SLDGN

FILE NAME = $FILEL$	USER NAME = $USER$	DESIGNED - JLR	REVISED -	STATE OF ILLINOIS DEPARTMENT OF TRANSPORTATION IL 3 OVER TRRA & ST. CLAIR AVENUE	PARAPET ELEVATIONS 2 OF 2	F.A.P RTE.	SECTION	COUNTY	TOTAL SHEETS	SHEET NO.
		DRAWN - FD	REVISED -			998	82-2-1HVB-1	ST. CLAIR	345	209
	PLOT SCALE = $SCALE$	CHECKED - JRH	REVISED -			SN 082-0329		CONTRACT NO. 76D05		
TENG & ASSOCIATES, INC. ENGINEERS/ARCHITECTS/PLANNERS CHICAGO, ILLINOIS	PLOT DATE = $DATE$	DATE - 05/13/11	REVISED -		SCALE: SHEET NO. SB-17 OF SB-63 STA. 1679+16.65 TO STA.	FED. ROAD DIST. NO.	ILLINOIS	FED. AID PROJECT		