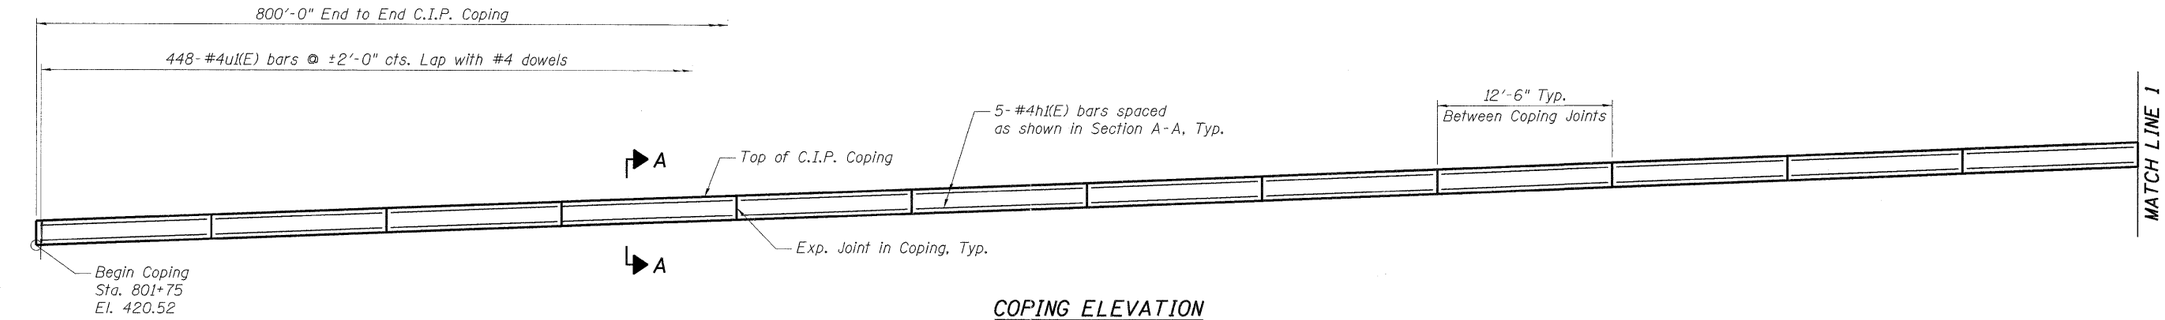

COPING ELEVATION

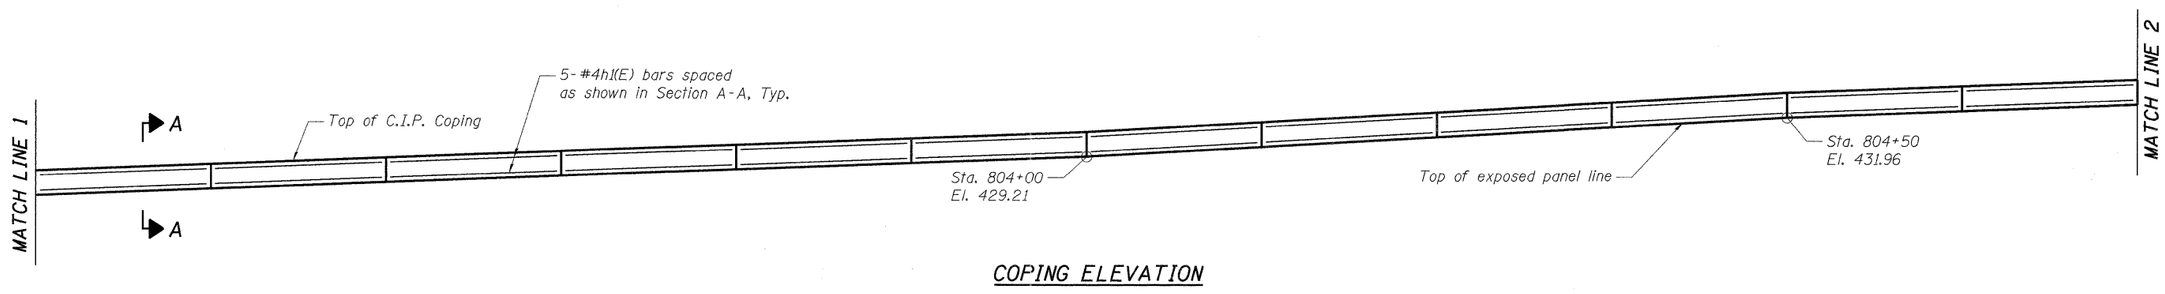

COPING ELEVATION

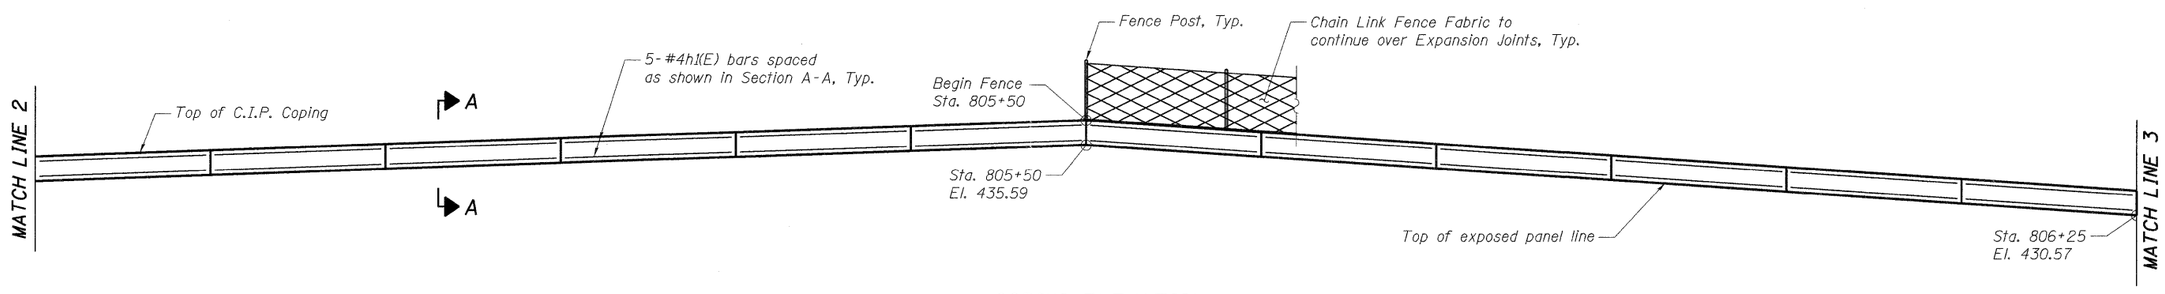

COPING ELEVATION

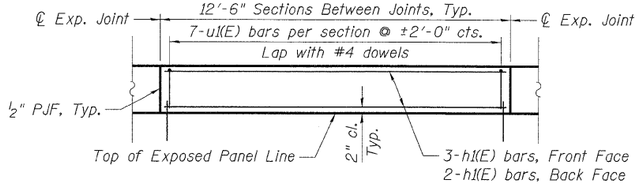

COPING ELEVATION DETAIL

FILE NAME = $FILEL$	USER NAME = $USER$	DESIGNED - TCG	REVISED -
		DRAWN - TCG	REVISED -
	PLOT SCALE = $SCALE$	CHECKED - JLR	REVISED -
TENG TENG & ASSOCIATES, INC. ENGINEERS/ARCHITECTS/PLANNERS CHICAGO, ILLINOIS	PLOT DATE = $DATE$	DATE - 05/13/11	REVISED -

STATE OF ILLINOIS
DEPARTMENT OF TRANSPORTATION
I-70 CONNECTION
RETAINING WALL

COPING DETAILS
1 OF 3

SCALE: | SHEET NO. RB-4 OF RB-32 | STA. 801+75.00 TO STA. 809+75.00

F.A.P RTE.	SECTION	COUNTY	TOTAL SHEETS	SHEET NO.
998	82-2-1HVB-1	ST. CLAIR	345	284
	SN 082-W309	CONTRACT NO. 76D05		
FED. ROAD DIST. NO.	ILLINOIS	FED. AID PROJECT		

\\GB2GIS\B-CONN-99-001-RS.DGN -- \\B82W309-CONN-18-001-RS.DGN -- \\B82W309-CONN-18-001-RS.DGN -- \\B82W309-CONN-18-001-RS.DGN -- \\B82W309-CONN-18-001-RS.DGN
5/17/2011, 13:42:47 NEWMANMD \\VFS-B0144\ANYWALL.D-TRANS.67-2202\20868-B001\STRUCTURAL\DESIGN\B82W309\SHEET\B82W309-CONN-18-M03-SHT-RS.DGN