SEC. 17 T. 36 N. R. 9 E. 3RD PM

SEC. 20 T. 36 N. R. 9 E. 3RD PM

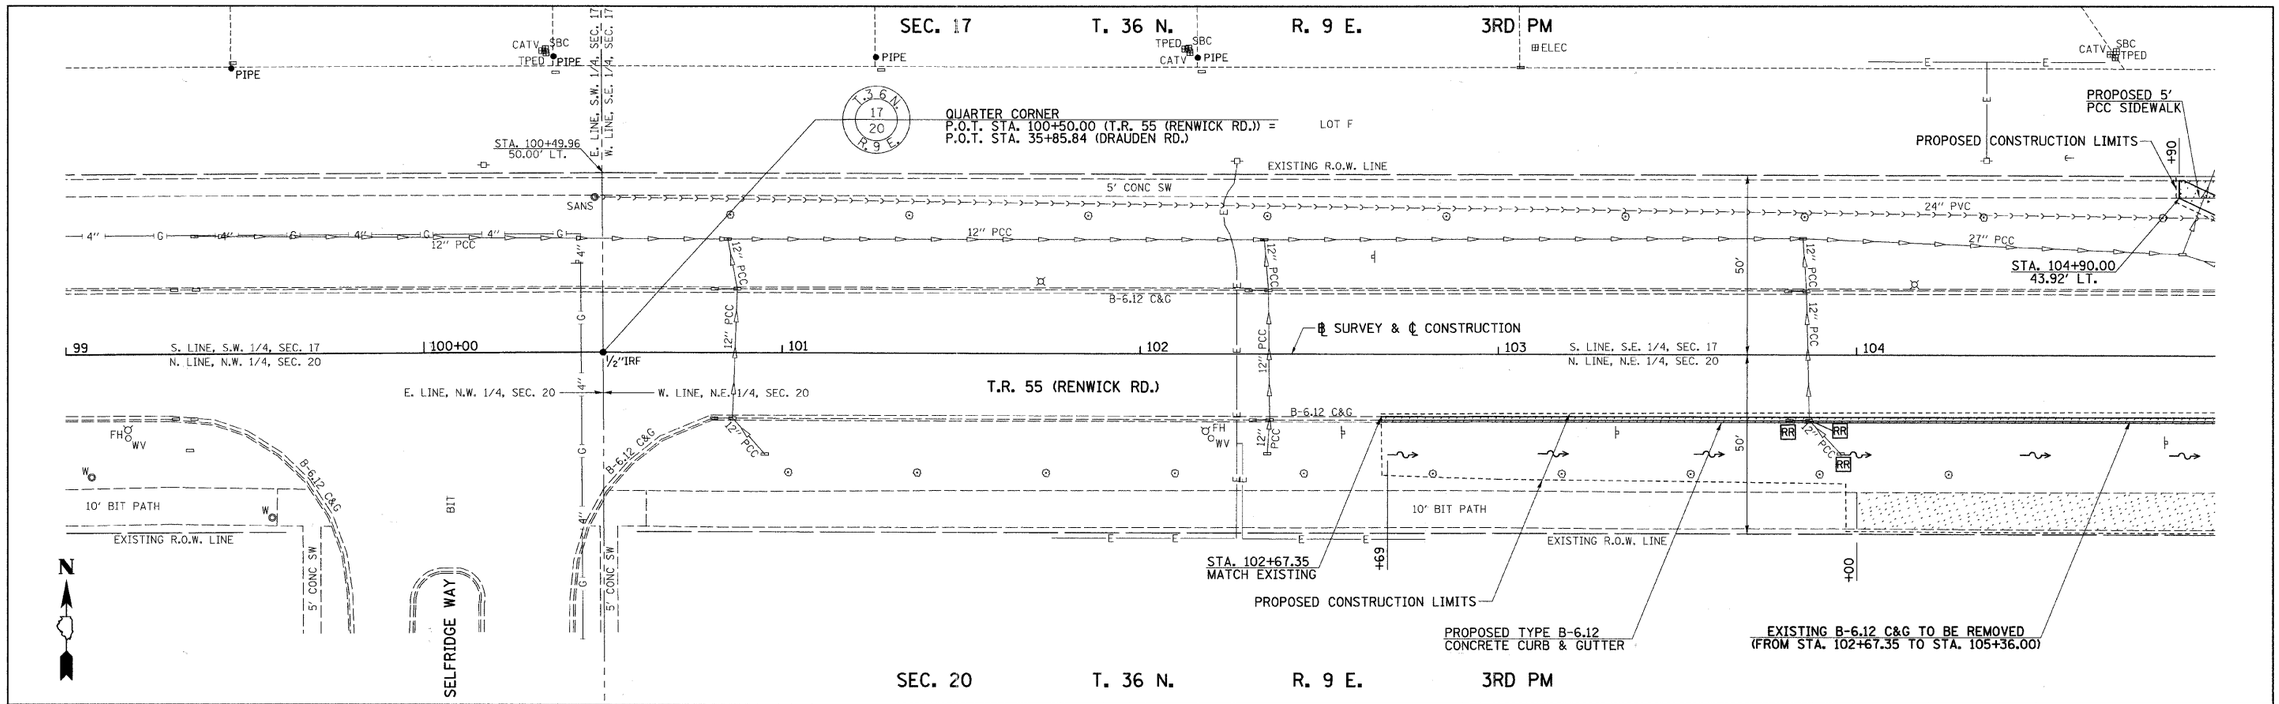

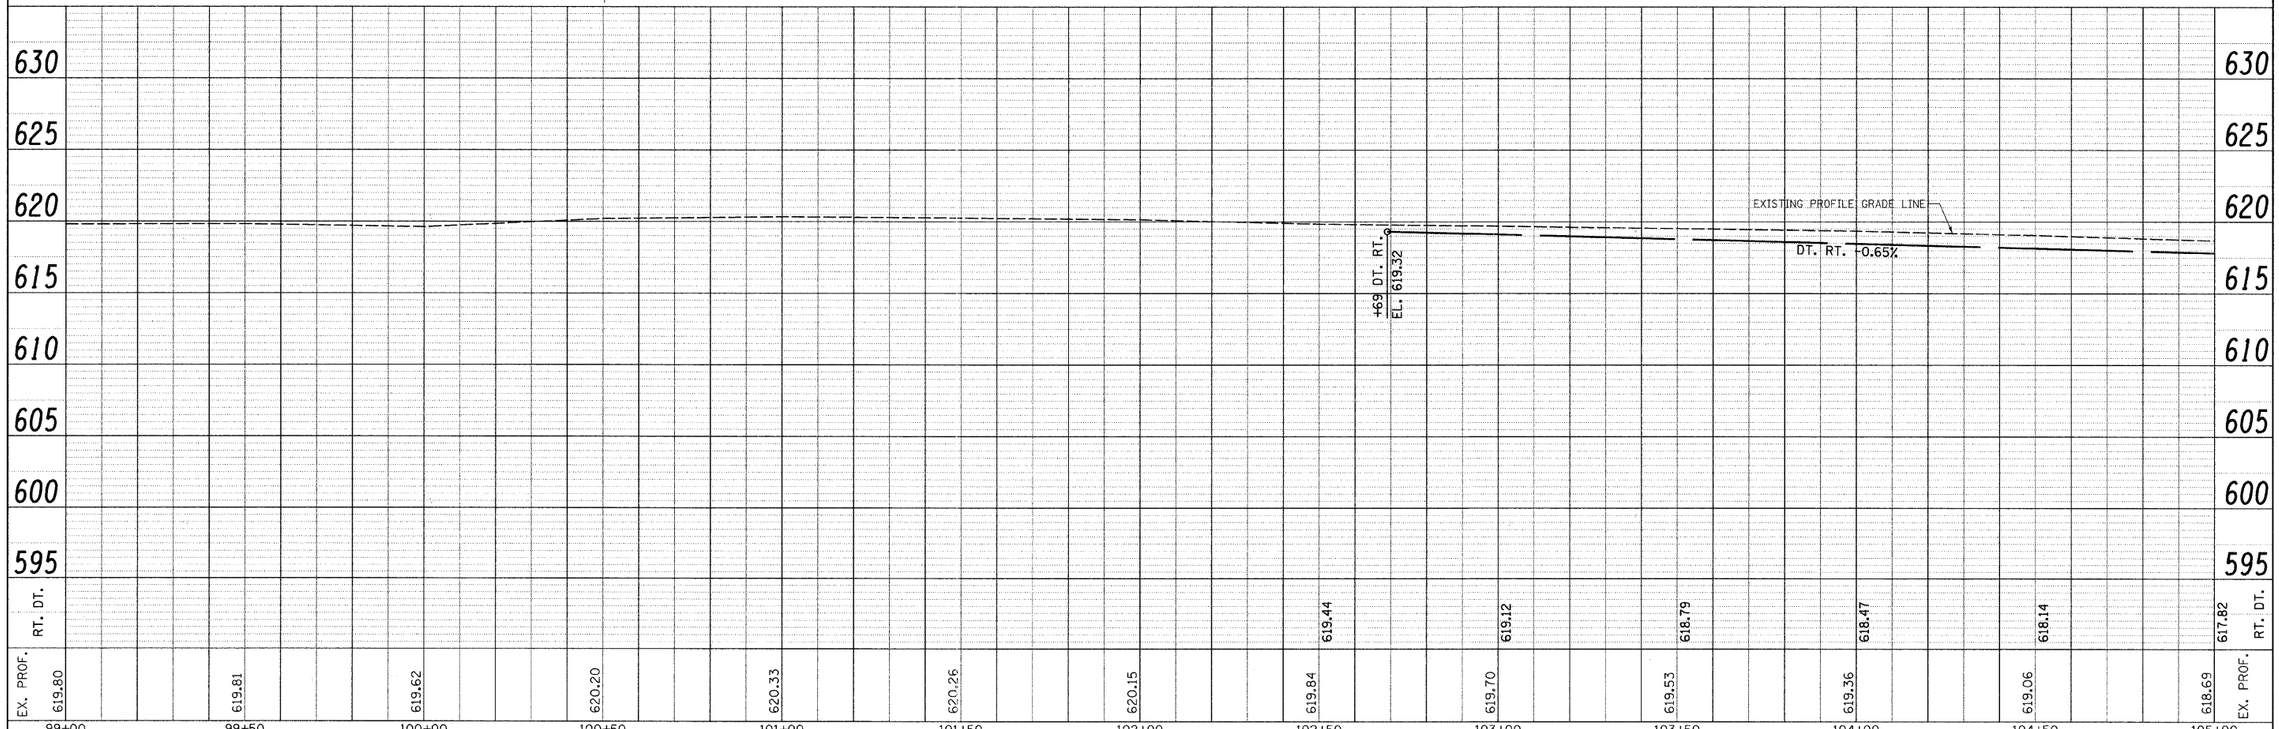

PLAN: SURVEYED, PLOTTED, ALIGNMENT CHECKED, ALL NOTES INCLUDED, CADD FILE NAME, NOTE BOOK, NO., BY, DATE

PROFILE: SURVEYED, PLOTTED, GRADES CHECKED, ALL NOTES INCLUDED, STRUCTURE NOTATNS CHKD, NOTE BOOK, NO., BY, DATE

FILE NAME = v:\2545\2545p001.dgn	USER NAME = bdecraene	DESIGNED -	REVISED -
		DRAWN -	REVISED -
	PLOT SCALE = 20.000 ' / IN.	CHECKED -	REVISED -
	PLOT DATE = 5/10/2011	DATE -	REVISED -

STATE OF ILLINOIS
DEPARTMENT OF TRANSPORTATION

T.R. 55 (RENWICK RD.), PLAN & PROFILE

SCALE: H=20 V=5 | SHEET NO. 1 OF 6 SHEETS | STA. 99+00 | TO STA. 105+00

F.A. RTE.	SECTION	COUNTY	TOTAL SHEETS	SHEET NO.
TR 55	90-16103-01-BR	WILL	255	24
		CONTRACT NO. 83126		
FED. ROAD DIST. NO.	ILLINOIS	FED. AID PROJECT		