SEC. 20 T. 36 N. R. 9 E. 3RD PM

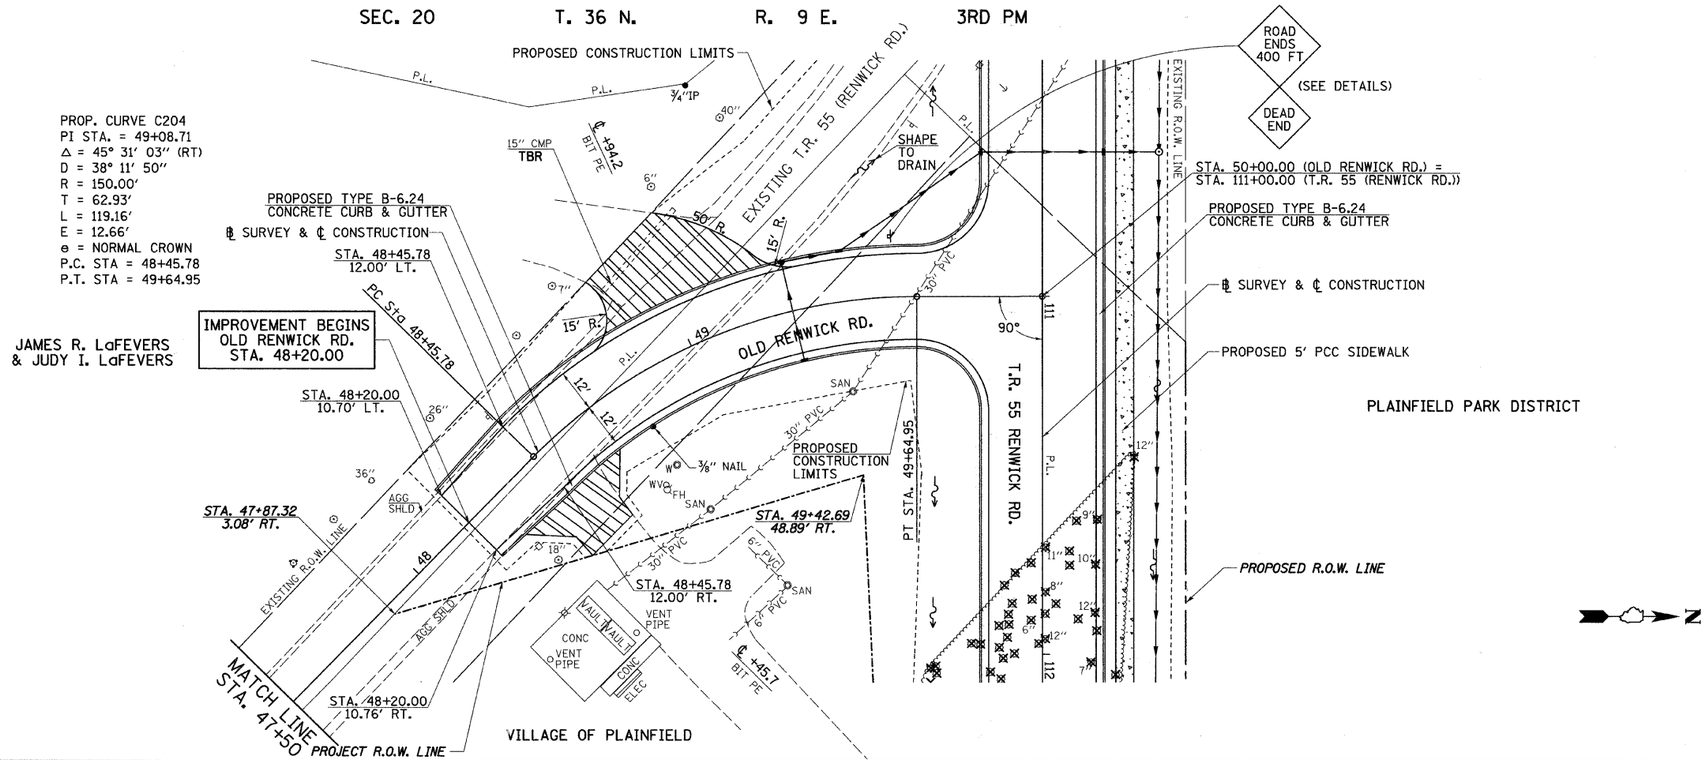

PLAN — SURVEYED / PLOTTED / ALIGNMENT CHECKED / RE. MKR. CHECKED / CADD FILE NAME / NOTE BOOK / NO. / BY / DATE

PROFILE — SURVEYED / PLOTTED / GRADES CHECKED / ELEV. MKR. CHECKED / STRUCTURE NO(S)/MKS CHKD / NOTE BOOK / NO. / BY / DATE

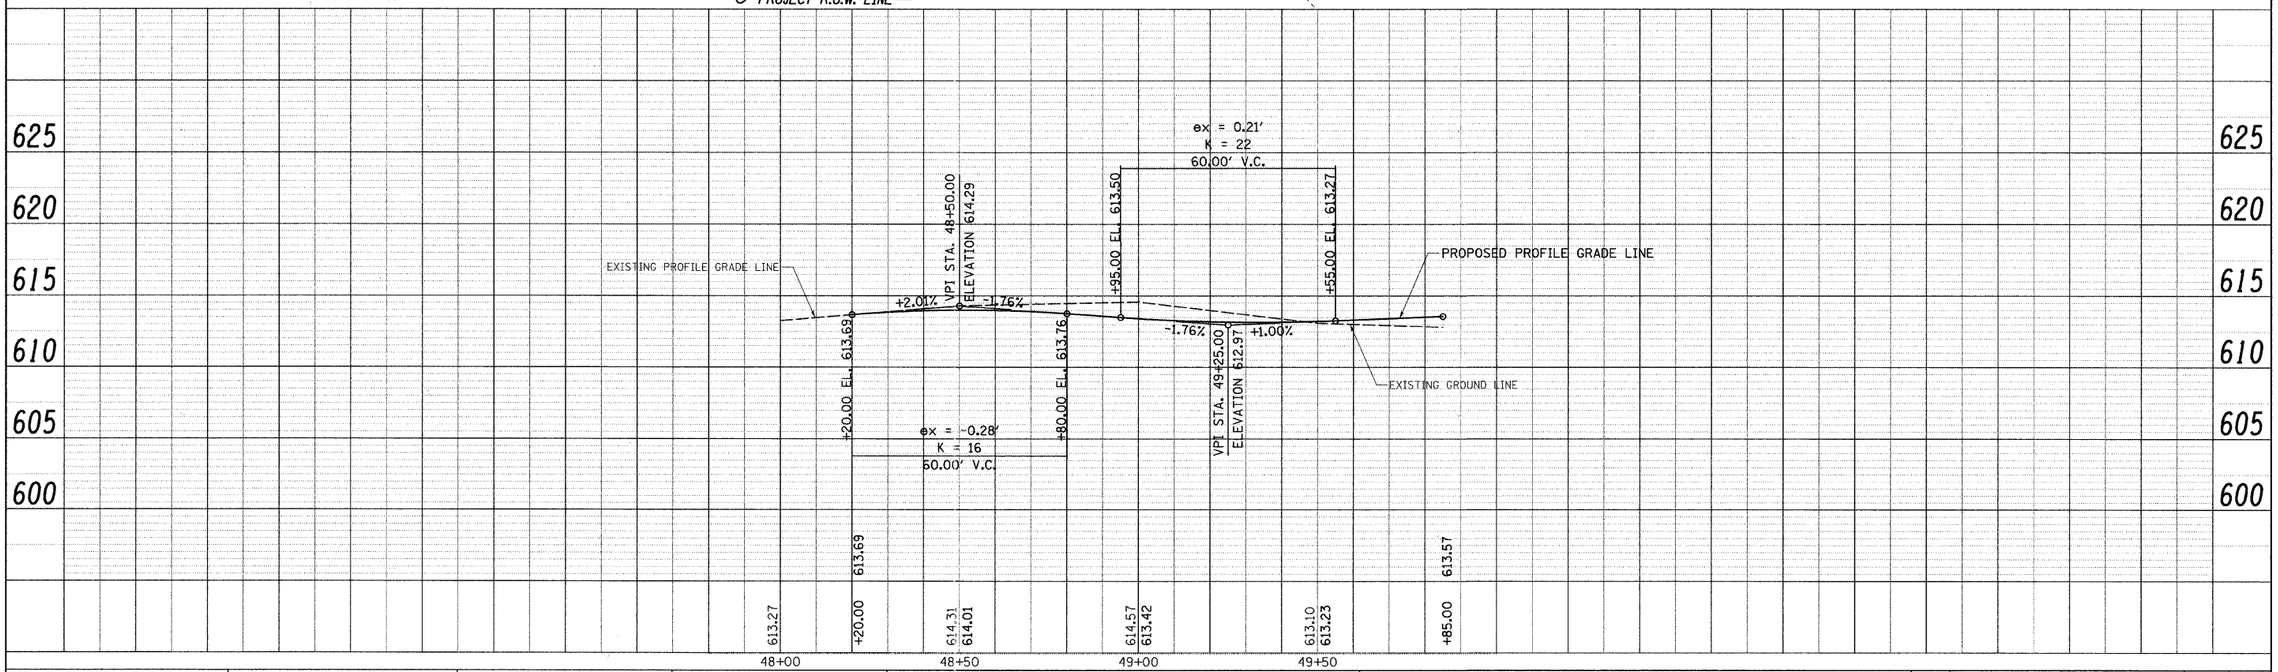

FILE NAME = V:\2545\2545p007.dgn	USER NAME = bdecraene	DESIGNED -	REVISED -
		DRAWN -	REVISED -
	PLOT SCALE = 20.000 ' / IN.	CHECKED -	REVISED -
	PLOT DATE = 5/10/2011	DATE -	REVISED -

STATE OF ILLINOIS
DEPARTMENT OF TRANSPORTATION

OLD RENWICK RD., PLAN & PROFILE

SCALE: H=20 V=5 | SHEET NO. 1 OF 1 SHEETS | STA. 48+20.00 TO STA. 50+00.00

F.A. RTE.	SECTION	COUNTY	TOTAL SHEETS	SHEET NO.
TR 55	90-16103-01-BR	WILL	255	30
		CONTRACT NO. 83126		
FED. ROAD DIST. NO.	ILLINOIS	FED. AID PROJECT		