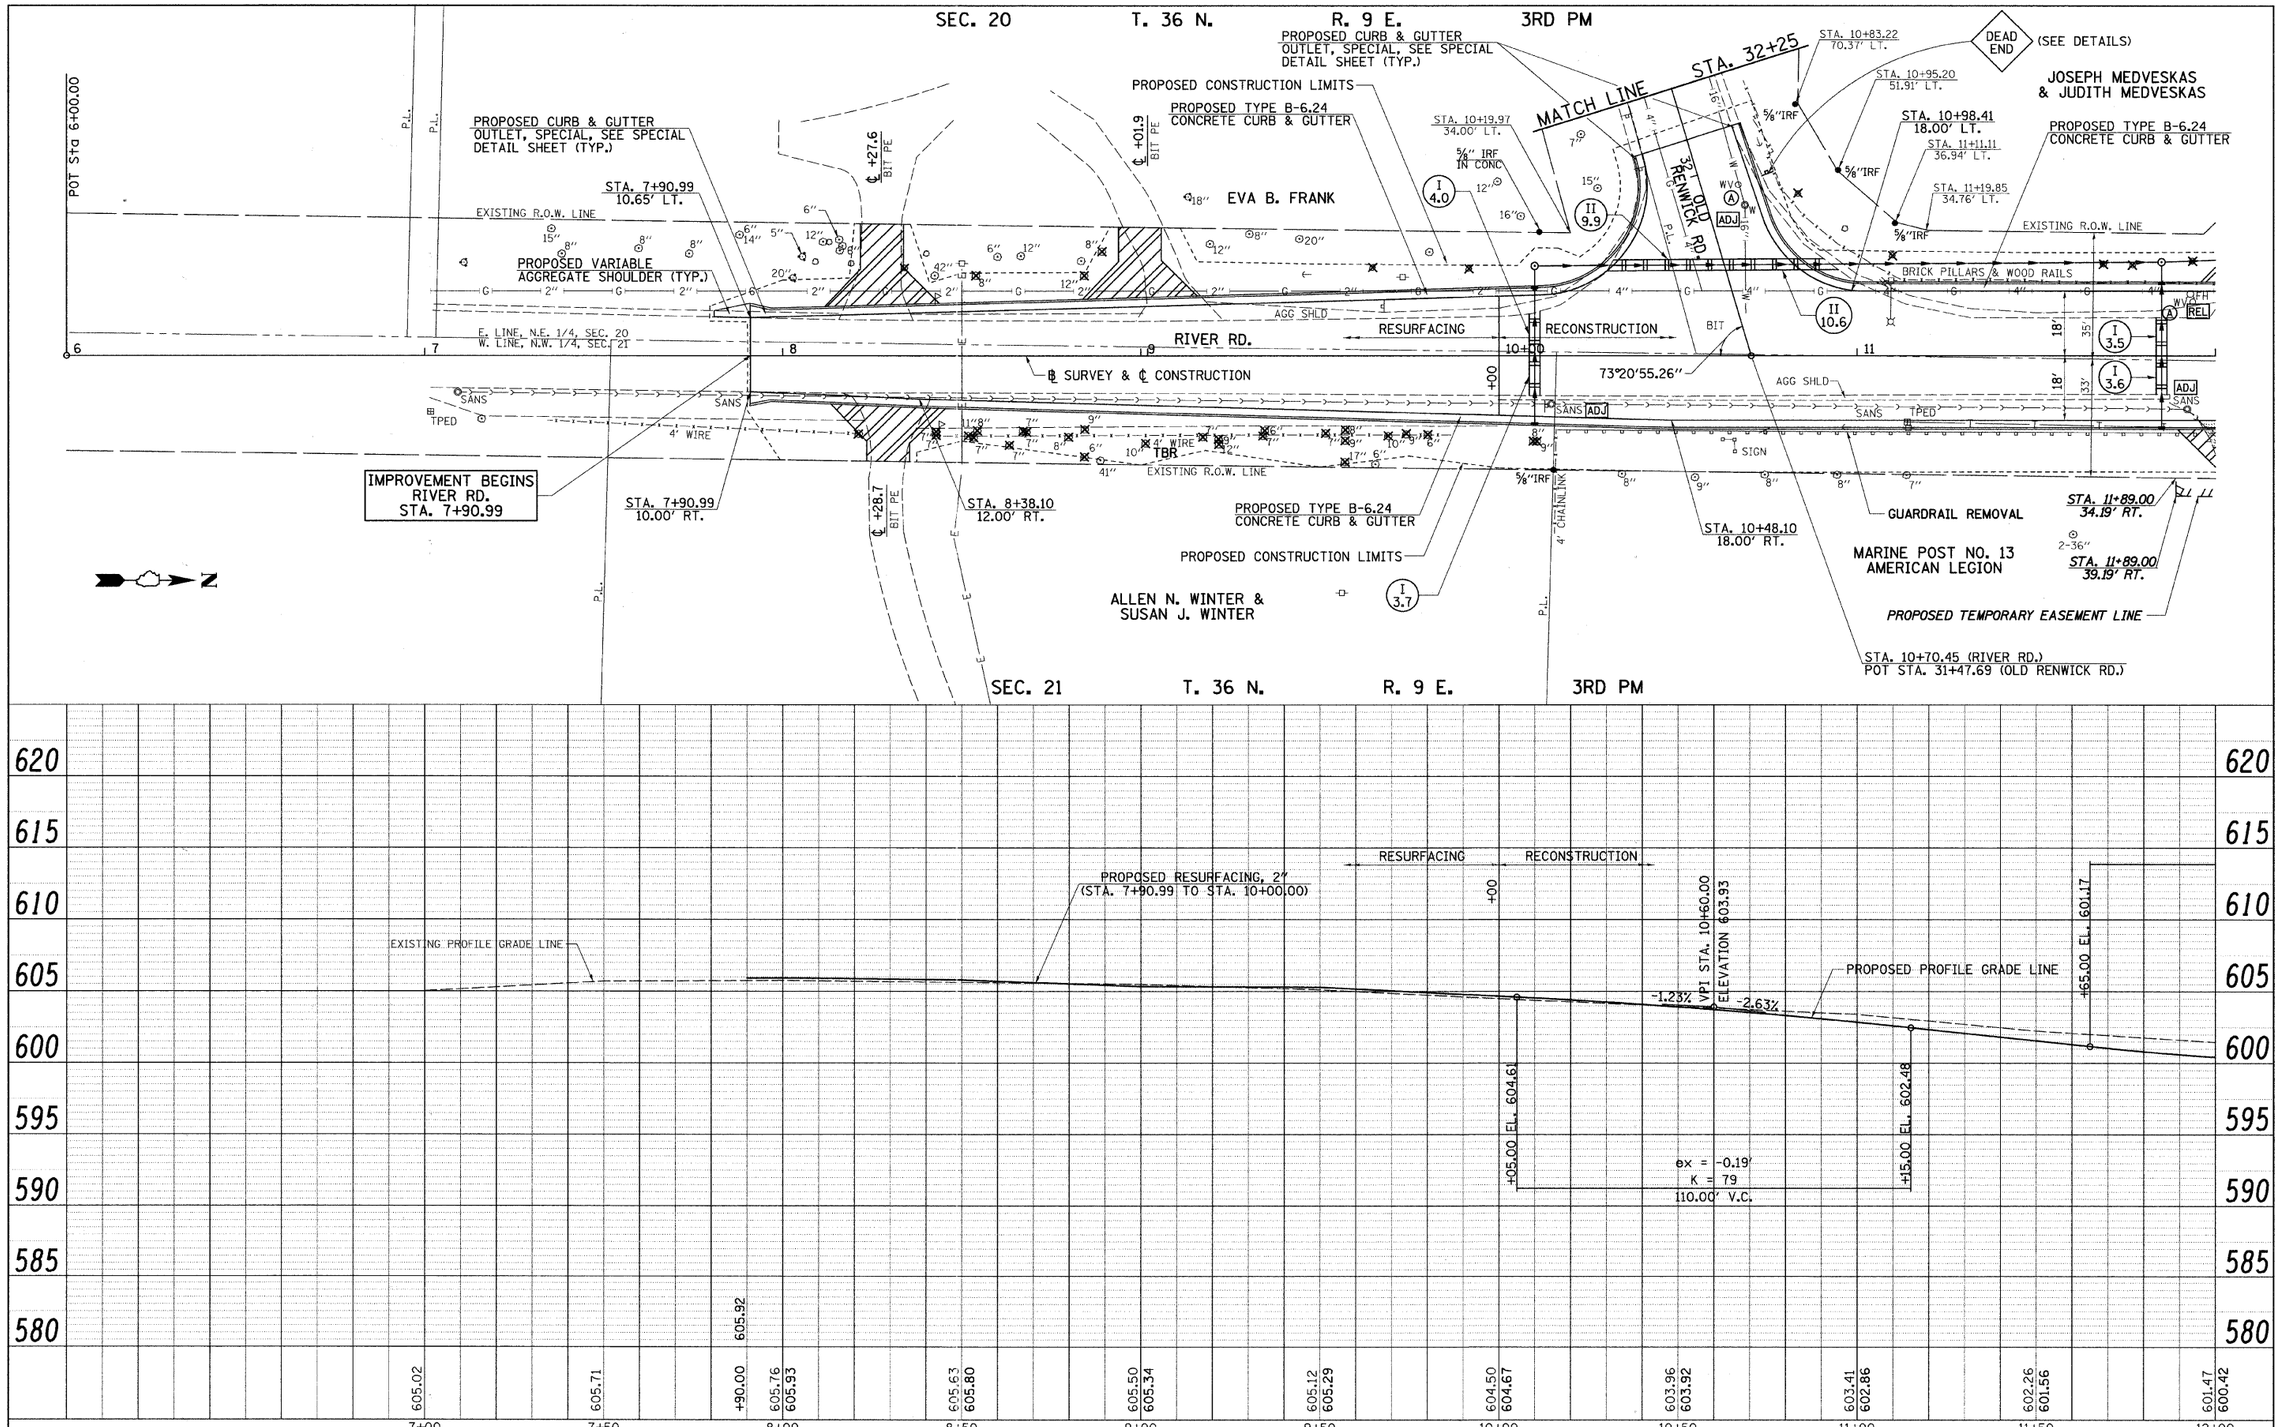

PLAN	BY	DATE
SURVEYED		
PLOTTED		
ALIGNMENT CHECKED		
R/W PLAT PREPARED		
CADD FILE NAME		
NOTE BOOK NO.		

PROFILE	BY	DATE
SURVEYED		
PLOTTED		
GRADES CHECKED		
R/W PLAT PREPARED		
STRUCTURE NOTATNS CHKD		
NOTE BOOK NO.		

FILE NAME = V:\2545\2545p008.dgn

USER NAME = bdecraene	DESIGNED -	REVISED -
	DRAWN -	REVISED -
PLOT SCALE = 20.000 ' / IN.	CHECKED -	REVISED -
PLOT DATE = 5/10/2011	DATE -	REVISED -

STATE OF ILLINOIS
DEPARTMENT OF TRANSPORTATION

RIVER RD., PLAN & PROFILE

SCALE: H=20 V=5 | SHEET NO. 1 OF 3 SHEETS | STA. 6+00 TO STA. 12+00

F.A. RTE.	SECTION	COUNTY	TOTAL SHEETS	SHEET NO.
TR 55	90-16103-01-BR	WILL	255	34
		CONTRACT NO. 83126		

FED. ROAD DIST. NO. | ILLINOIS | FED. AID PROJECT