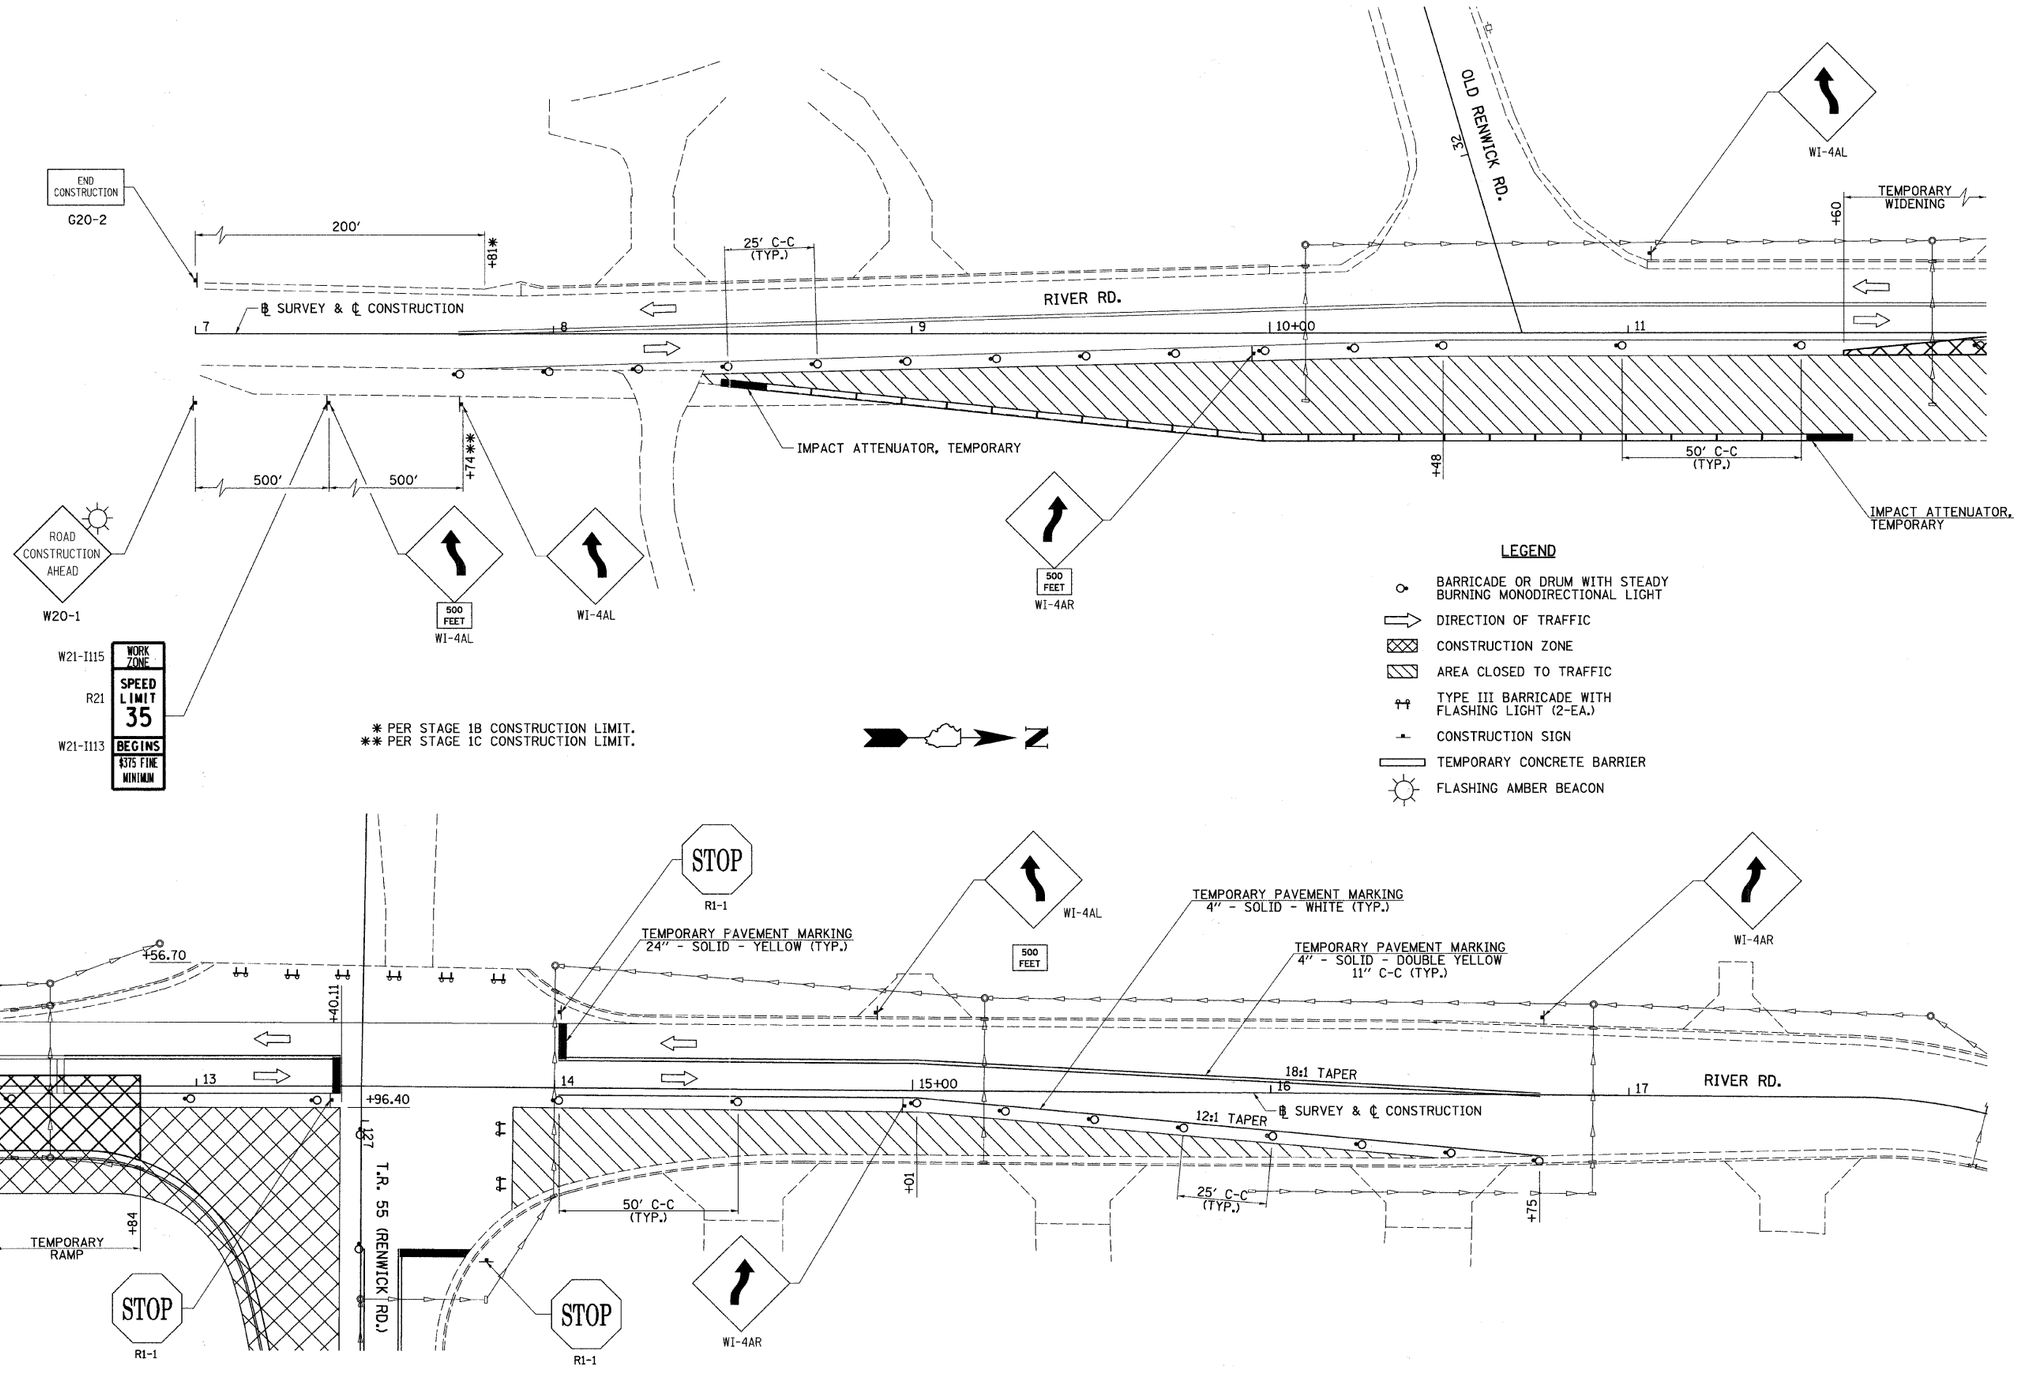

FILE NAME = v:\2545\2545f1004.dgn	USER NAME = bdecraene	DESIGNED -	REVISED -
		DRAWN -	REVISED -
	PLOT SCALE = 20.000 ′ / IN.	CHECKED -	REVISED -
	PLOT DATE = 5/10/2011	DATE -	REVISED -

STATE OF ILLINOIS
DEPARTMENT OF TRANSPORTATION

RIVER RD. STAGE 1D TRAFFIC CONTROL PLAN

SCALE: 1″=20′ | SHEET NO. 4 OF 4 SHEETS | STA. 6+00 | TO STA. 18+00

F.A. RTE.	SECTION	COUNTY	TOTAL SHEETS	SHEET NO.
TR 55	90-16103-01-BR	WILL	255	65
		CONTRACT NO. 83126		
FED. ROAD DIST. NO.	ILLINOIS	FED. AID PROJECT		