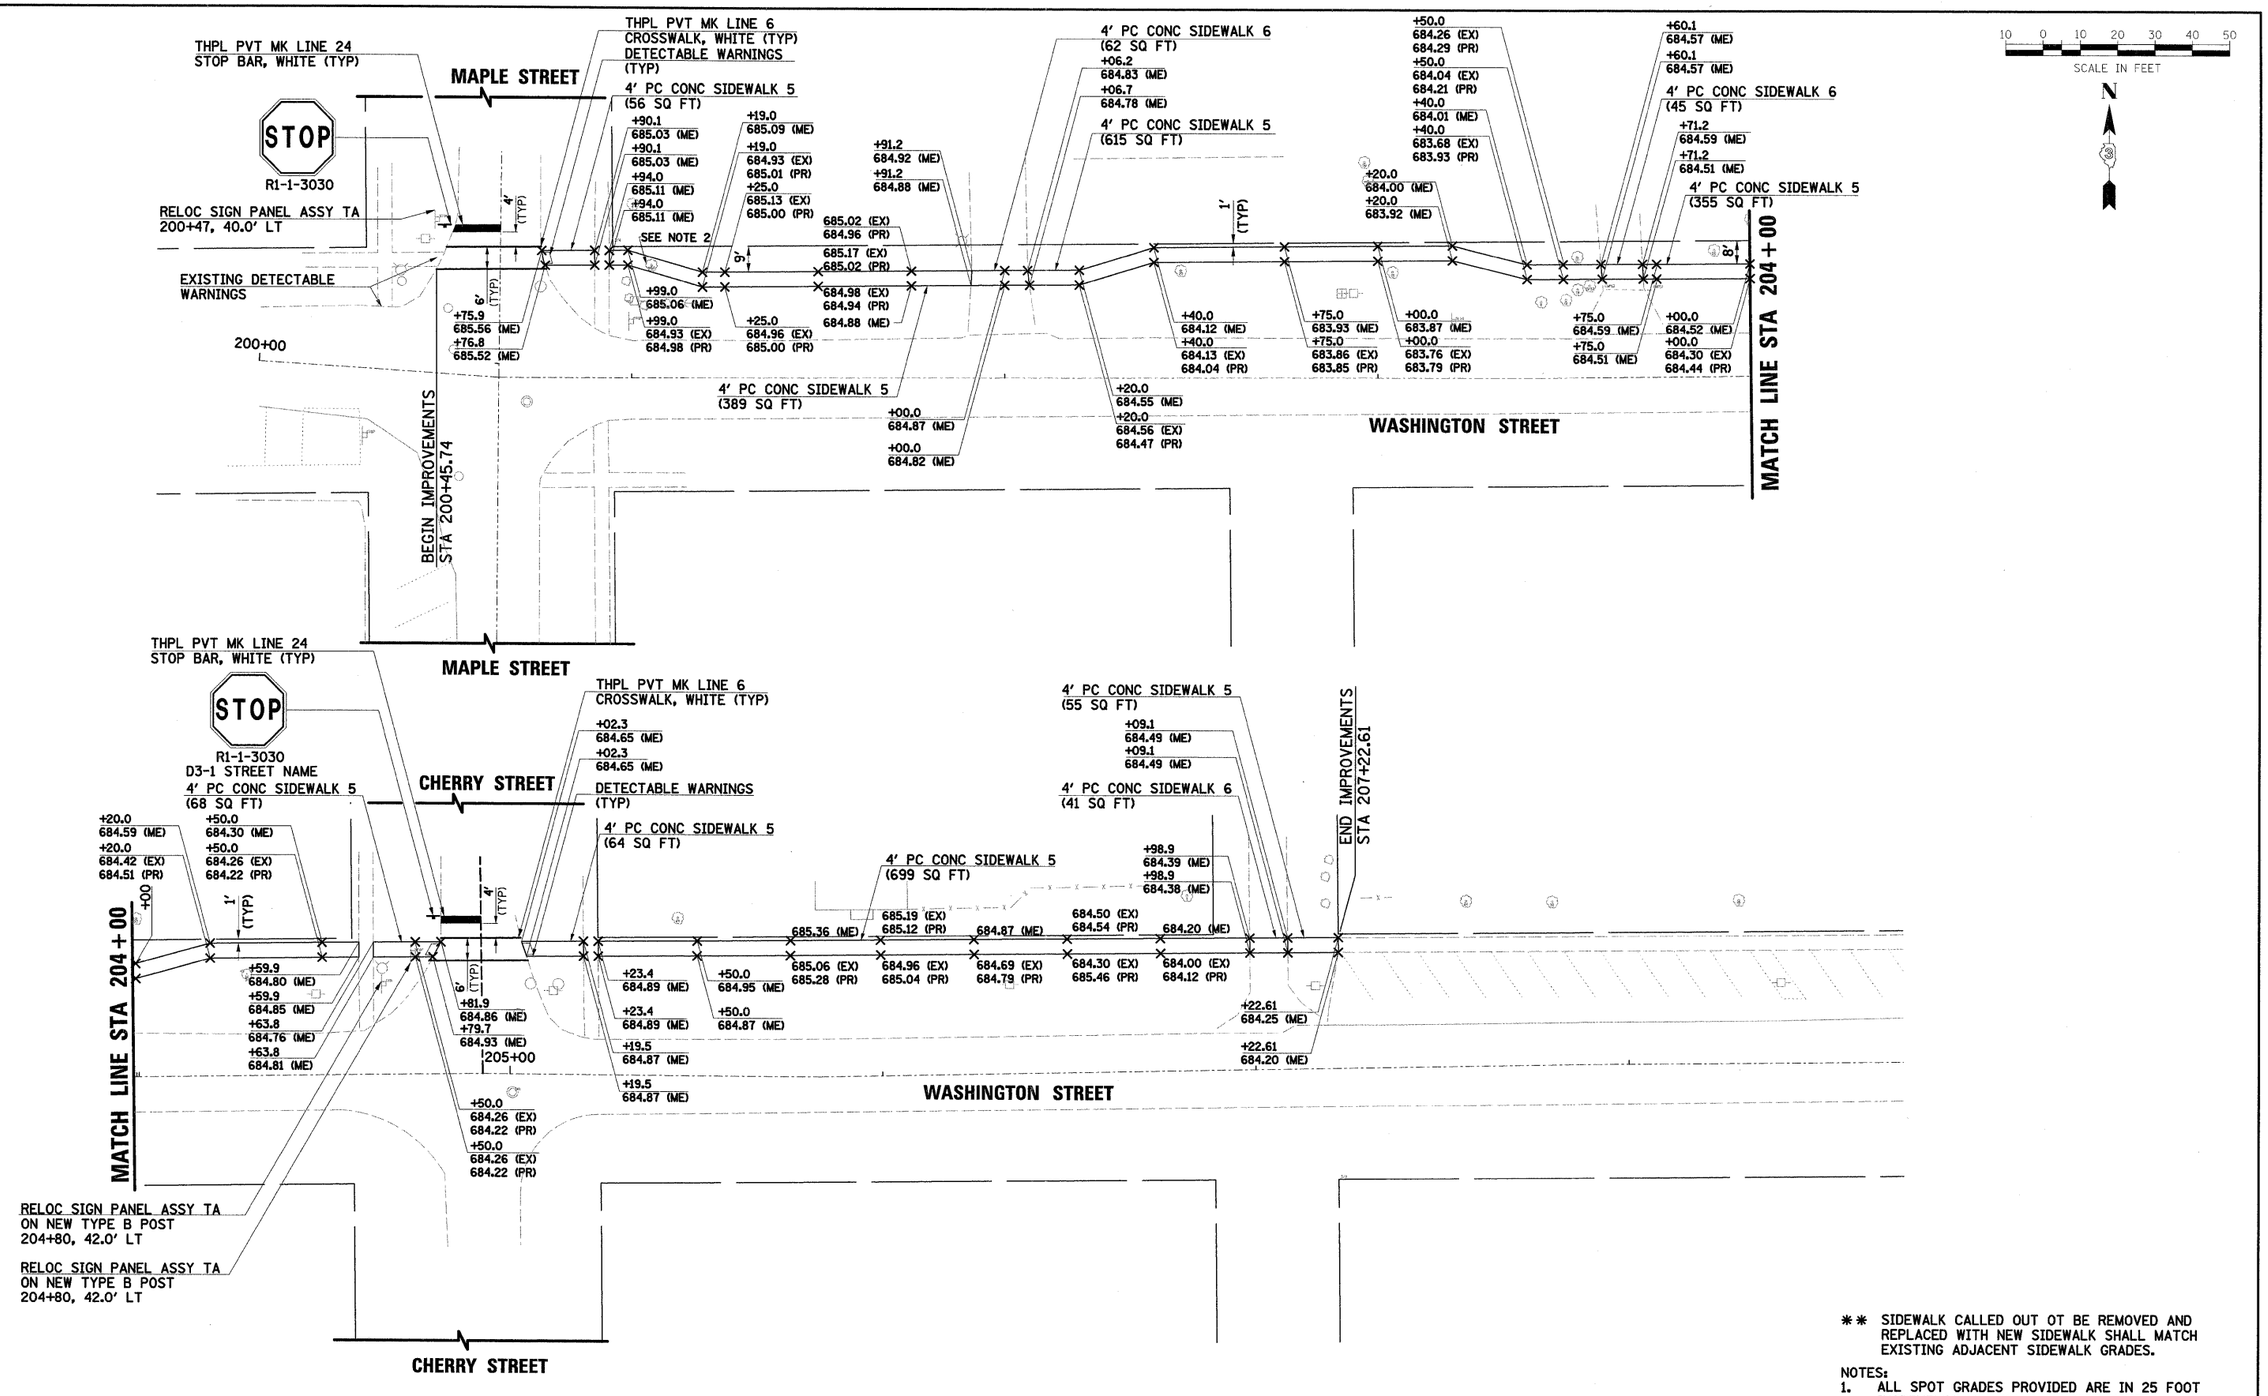

** SIDEWALK CALLED OUT OT BE REMOVED AND REPLACED WITH NEW SIDEWALK SHALL MATCH EXISTING ADJACENT SIDEWALK GRADES.

NOTES:
1. ALL SPOT GRADES PROVIDED ARE IN 25 FOOT INCREMENTS UNLESS OTHERWISE NOTED.
2. TREE REMOVAL (ALL BRUSH REMOVED FOR A TOTAL OF 20 UNITS TO BE REMOVED)

PLAN — SURVEYED | DRAWN | ALIGNMENT CHECKED | RT. OF WAY CHECKED | CADD FILE NAME | NOTE BOOK | NO. | BY | DATE

PROFILE — SURVEYED | DRAWN | GRADES CHECKED | BM. NOTED | STRUCTURE NOTATING CHKD | NOTE BOOK | NO. | BY | DATE

HRGreen.com
Illinois Professional Design Firm
184-001322
HRGreen

USER NAME = JRoitbu	DESIGNED -	REVISED -
	DRAWN -	REVISED -
PLOT SCALE = $(CSI_SCALE)	CHECKED -	REVISED -
PLOT DATE = 5/25/2011	DATE -	REVISED -

VILLAGE OF SOMONAUK

PLAN SHEET
WASHINGTON STREET
STA 200+45.74 TO STA 207+22.61

SCALE: | SHEET NO. OF SHEETS | STA. TO STA.

C.H. RTE.	SECTION	COUNTY	TOTAL SHEETS	SHEET NO.
	10-00021-00-SW	LASALLE	18	10
CONTRACT # 87455				
FED. ROAD DIST. NO.	ILLINOIS	FED. AID PROJECT		