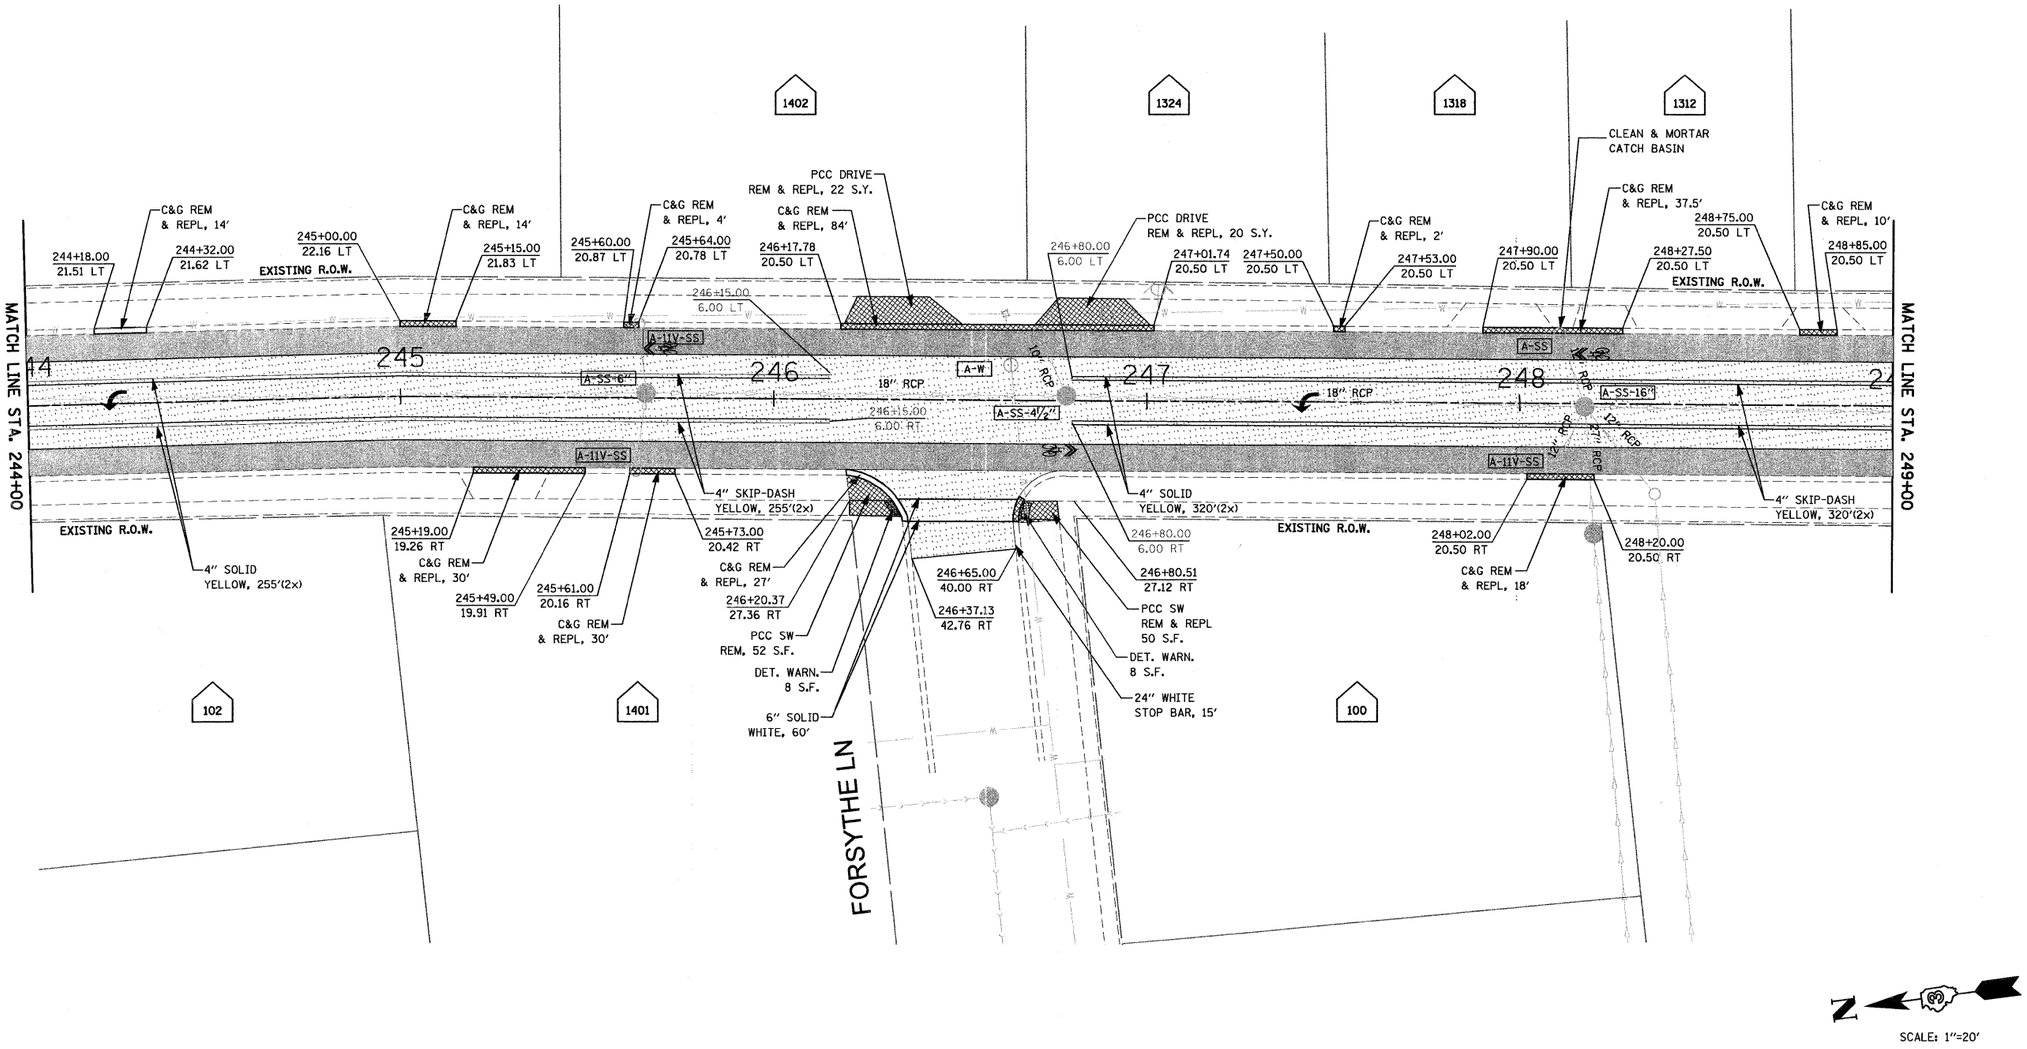

FILE NAME = P:\2011\110113\cad\phase 2\dwg\1st LAPP.dgn	USER NAME = $USER$	DESIGNED - 4-22-11	REVISED - 5-25-11	**STATE OF ILLINOIS DEPARTMENT OF TRANSPORTATION**	**NORTH FIRST STREET**
		DRAWN -	REVISED -		
	PLOT SCALE = $SCALE$	CHECKED - 4-22-11	REVISED -		SCALE: 1"=20' | SHEET NO. OF SHEETS | STA. 244+00 TO STA. 249+00
	PLOT DATE = 5/25/2011	DATE -	REVISED -		

F.A.U. RTE.	SECTION	COUNTY	TOTAL SHEETS	SHEET NO.
5352	09-00176-01-RS	DeKALB	15	9
		CONTRACT NO. 87492		
	ILLINOIS FED. AID PROJECT	NO. M-5017(047)		