CONTRACT NUMBER 91454

ROUTE NO.	SECTION	COUNTY	TOTAL SHEETS	SHEET NO.
C.H. 11	10-00962-00-BR	CHAMPAIGN	40	15
STA.	TO STA.			
F.H.W.A. REG.	ILLINOIS PROJECT			

Sheet 7 of 23

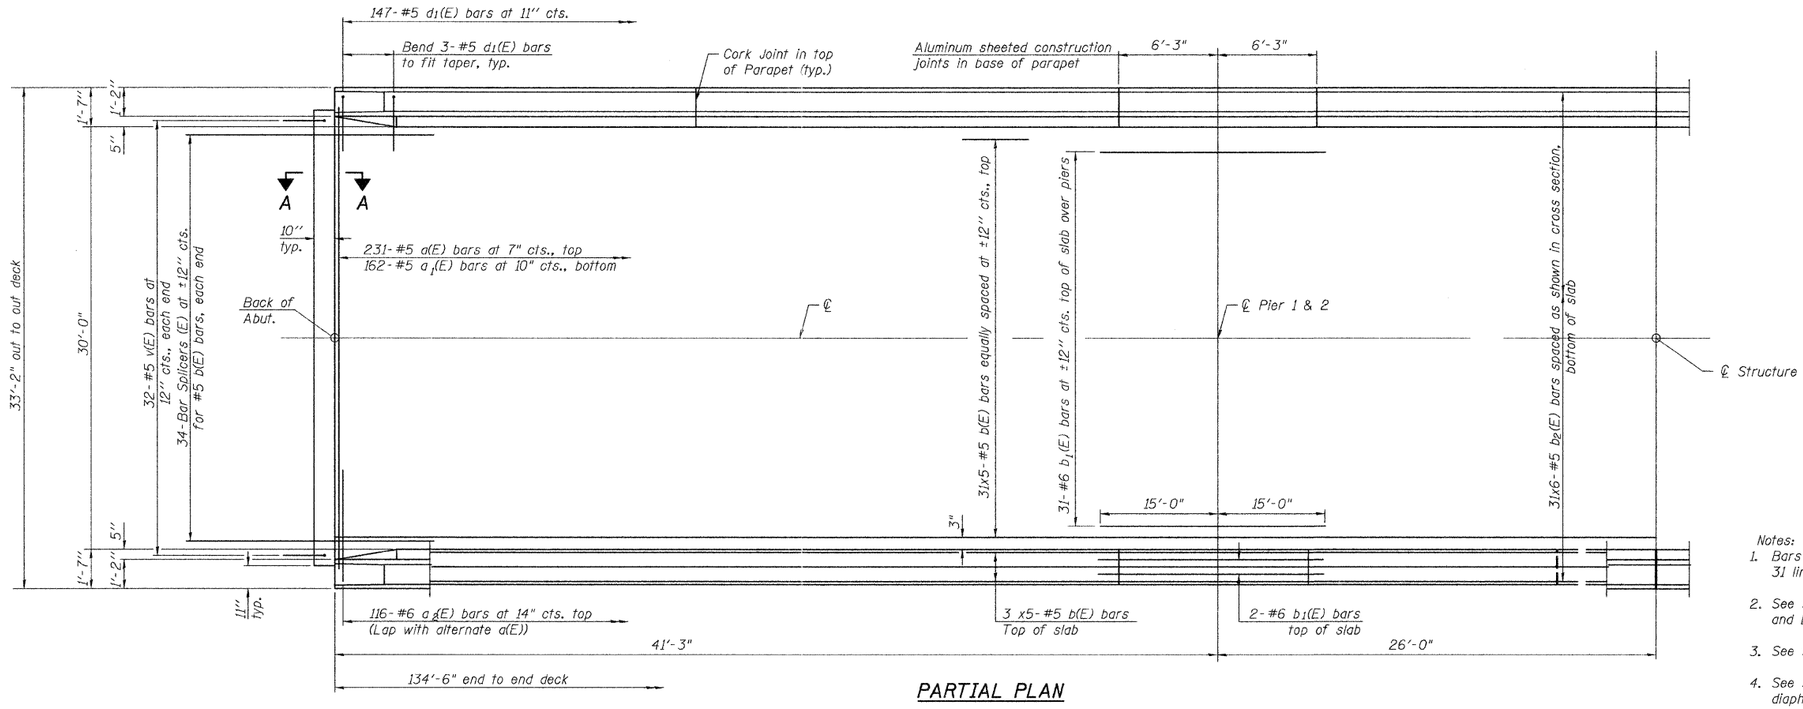

PARTIAL PLAN

Notes:
1. Bars indicated thus 31 x 5-#5 etc. indicates 31 lines of bars with 5 lengths per line.
2. See Sheet 8 of 23 for superstructure details and Bill of Material.
3. See Sheet 8 of 23 for parapet reinforcement.
4. See Sheet 12 of 23 for Section A-A and diaphragm details.

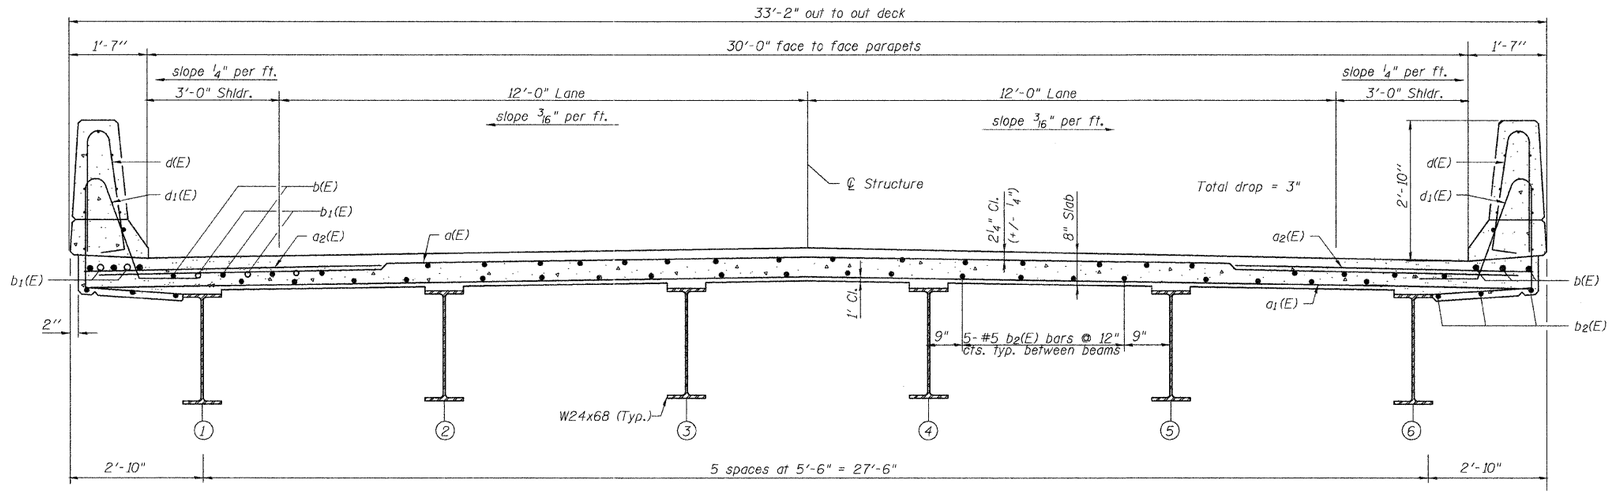

NEAR PIER — NEAR MIDSPAN

CROSS SECTION
(Looking North)

SUPERSTRUCTURE
SECTION: 10-00962-00-BR
CHAMPAIGN COUNTY
℄ STATION 10+00

07 Superstructure.dgn 5/3/2011 3:50:18 PM