CONTRACT NUMBER 91454

ROUTE NO.	SECTION	COUNTY	TOTAL SHEETS	SHEET NO.
--	--	CHAMPAIGN	40	35
STA.	TO STA.			
F.H.W.A. REG.	ILLINOIS	PROJECT		

FINAL SURVEY
NOTE BOOK NO. _____
SURVEYED _____ BY _____
PLOTTED _____
TEMPLATE _____
AREAS _____ AREAS CHECKED _____
DATE
BY

ORIGINAL SURVEY
NOTE BOOK NO. _____
SURVEYED _____ BY _____
PLOTTED _____
TEMPLATE _____
AREAS _____ AREAS CHECKED _____
DATE
BY

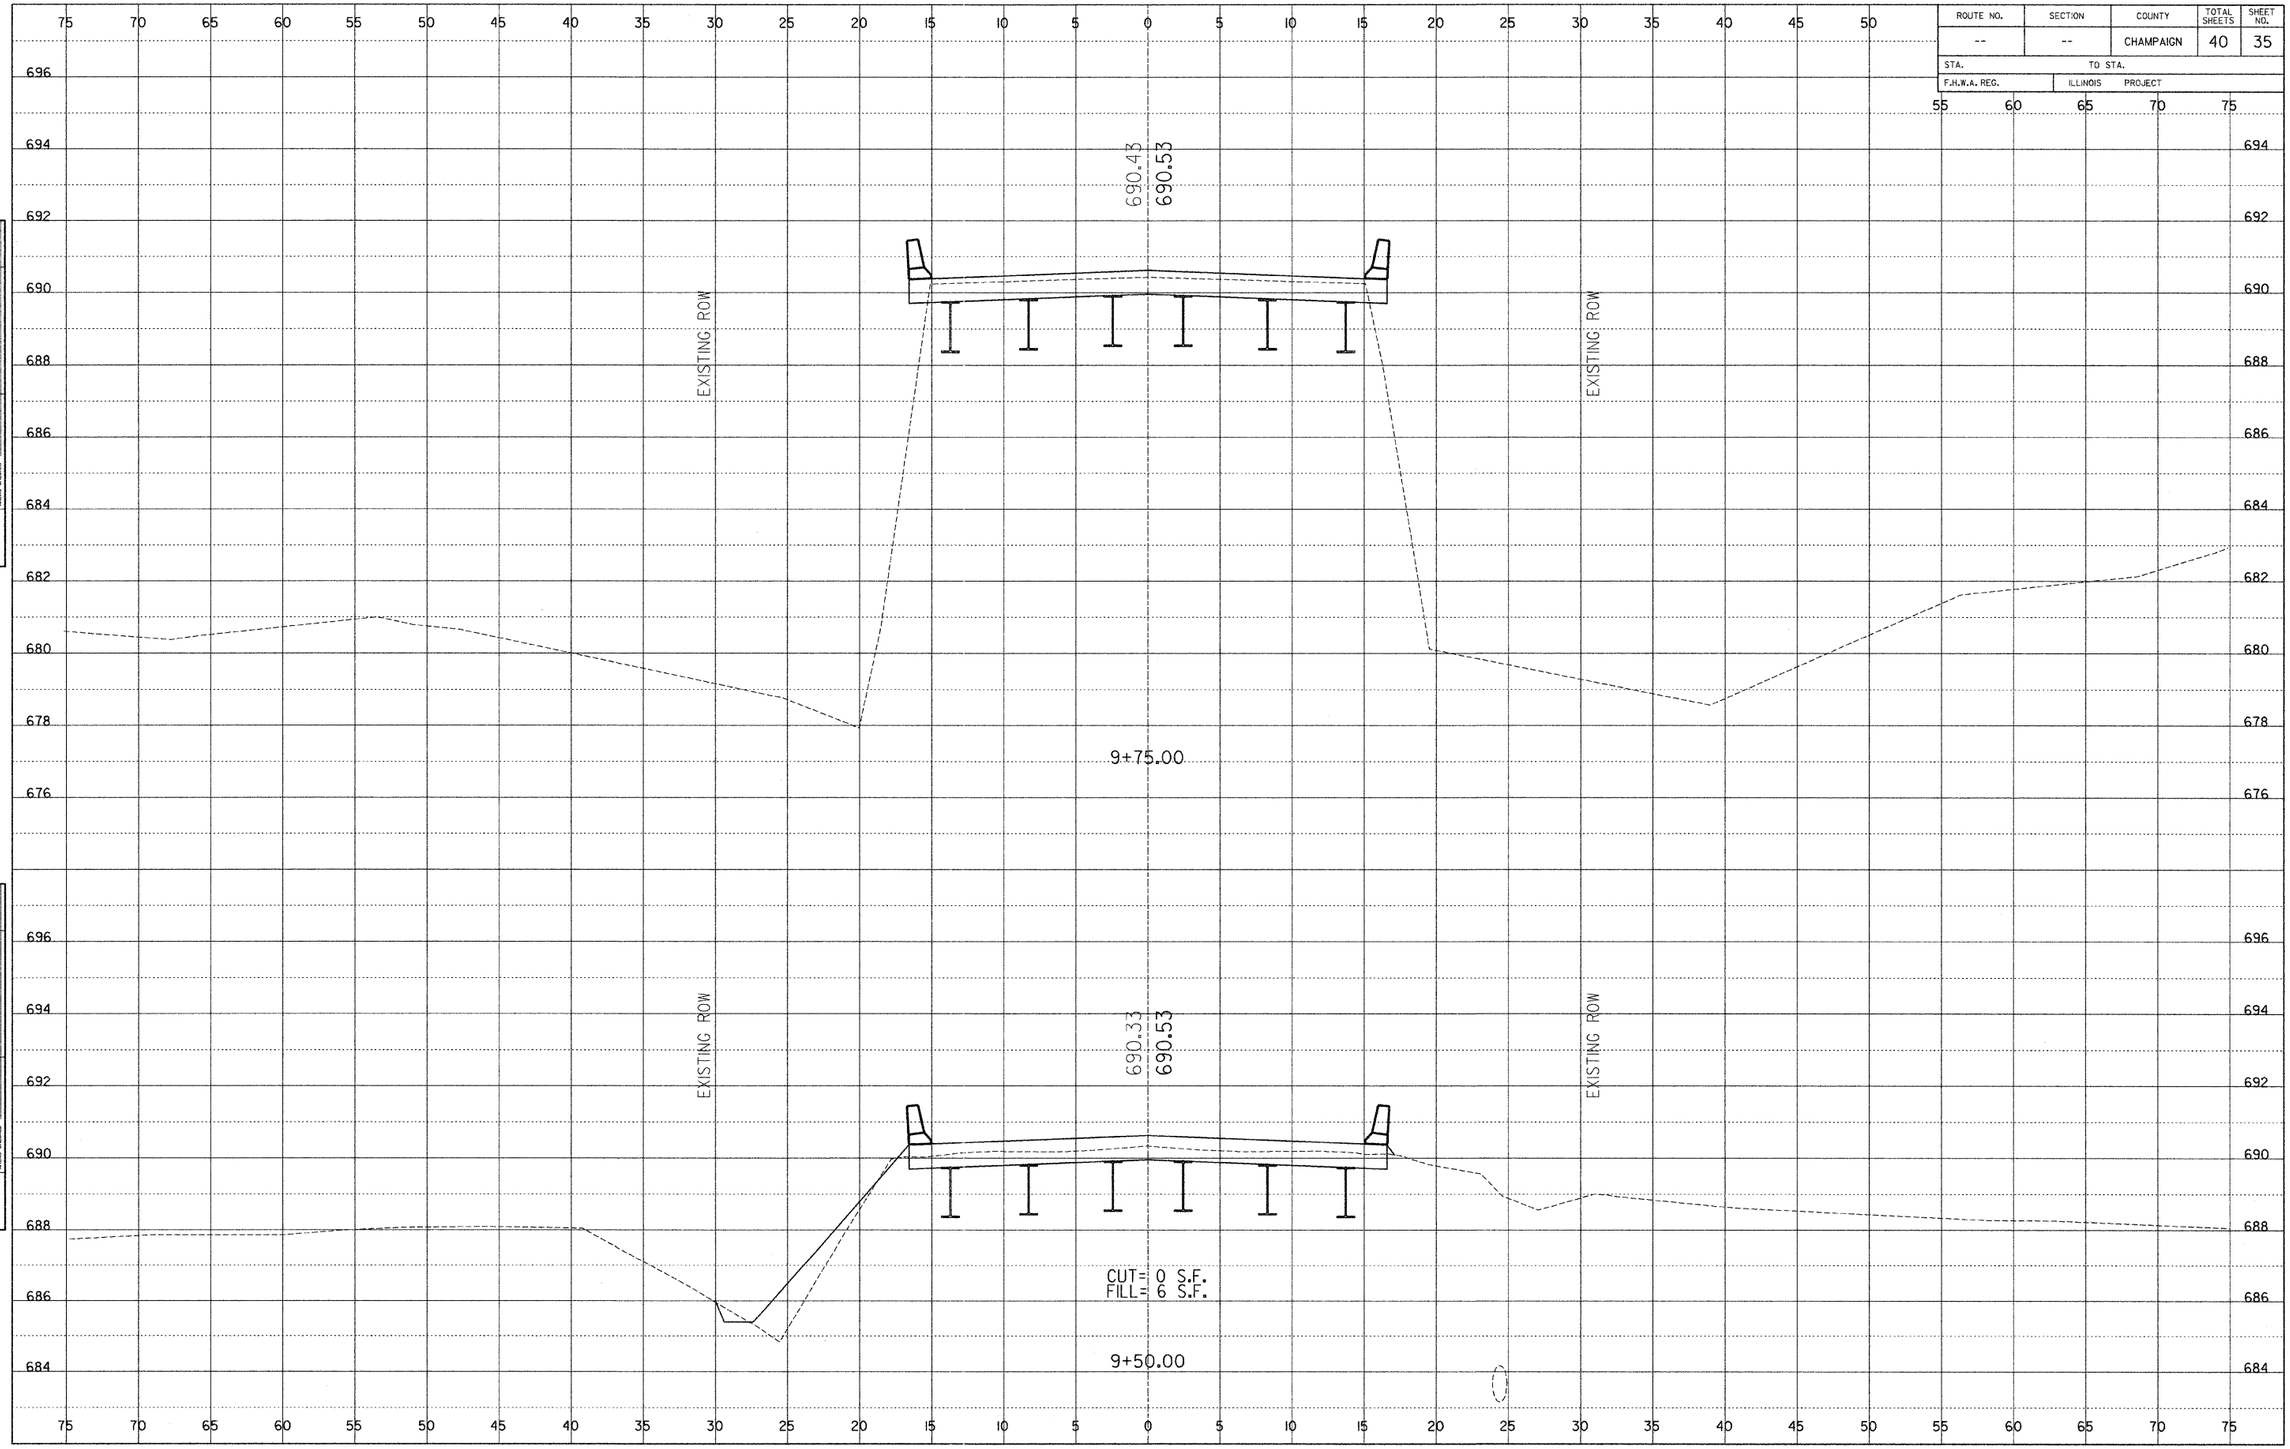

SECTION 10-00962-00-BR CHAMPAIGN COUNTY

SHEET 35 OF 40 SHEETS 10134

Cross Section Sheets.dgn 4/14/2011 7:44:57 AM