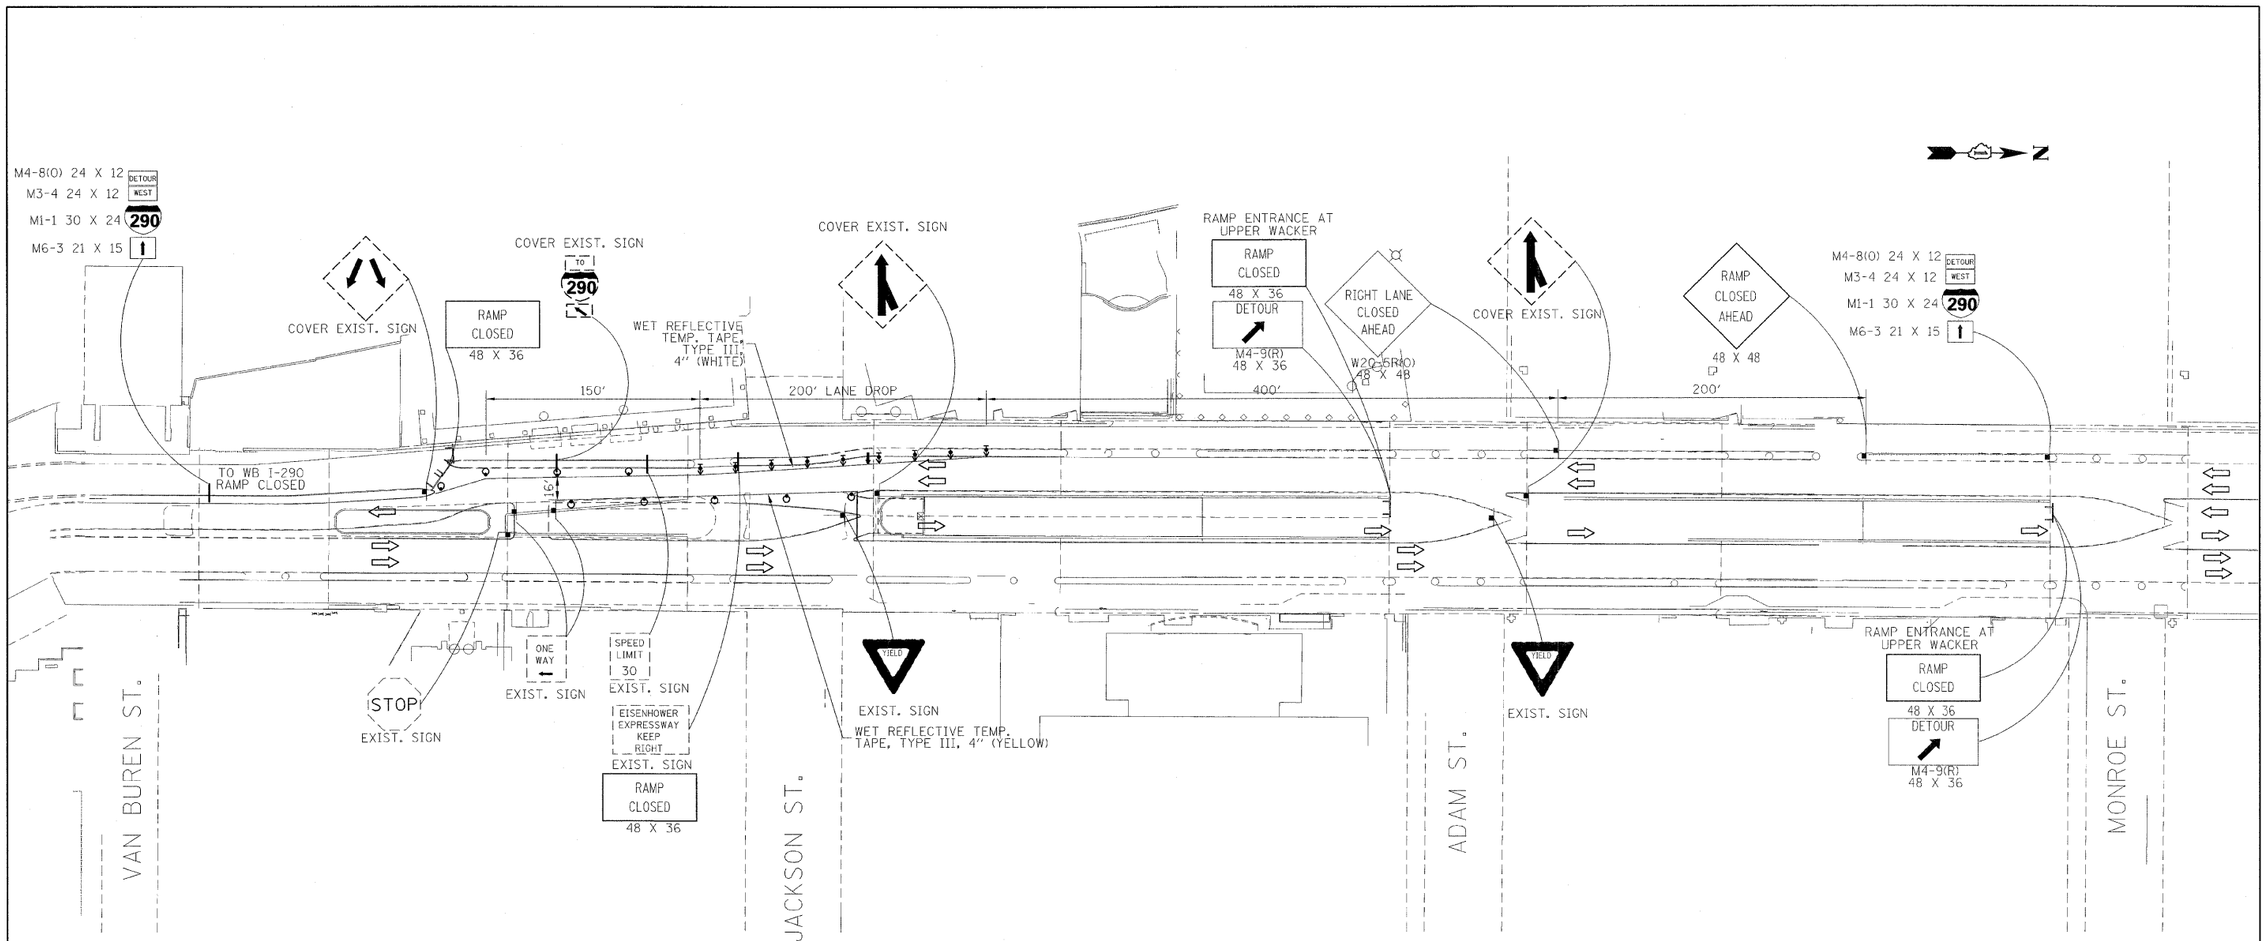

LEGEND:

- DRUM WITH STEADY BURN MONODIRECTIONAL LIGHT @ 25' C-C AND 50' C-C ON TANGENT
- BARRICADE TYPE III WITH FLASHING MONODIRECTIONAL LIGHTS (NO. OF BARRICADE AS DIRECTED BY THE ENGINEER FOR PROPER CLOSURE)
- DIRECTION OF TRAFFIC
- SIGN
- ARROW BOARD
- EXISTING SIGN
- DIRECTIONAL INDICATOR BARRICADE WITH STEADY BURN MONODIRECTIONAL LIGHT @ 25' C-C

NOTE:
FOR DETOUR ROUTE DETAILS, SEE SHEET NO. 49

PB Americas, Inc.
230 WEST MONROE STREET,
SUITE 900
CHICAGO, IL. 60606

USER NAME = $USER$	DESIGNED - RT	REVISED -
FILE NAME = $FILENAME$	DRAWN - MS	REVISED -
PLOT SCALE = $SCALE$	CHECKED - DS	REVISED -
PLOT DATE = 5/7/2009	DATE - 5/08/09	REVISED -

STATE OF ILLINOIS
DEPARTMENT OF TRANSPORTATION

CONGRESS PARKWAY OVER SOUTH BRANCH OF THE CHICAGO RIVER
SUGGESTED TRAFFIC CONTROL PLAN - LOWER WACKER DRIVE

SCALE: 1" = 50' | SHEET NO. 46 OF 83 SHEETS | STA. 377+01.00 TO STA. 382+45.28

F.A.P RTE.	SECTION	COUNTY	TOTAL SHEETS	SHEET NO.
389	2424-2B-R	COOK	398	46
		CONTRACT NO. 60D61		
FED. ROAD DIST. NO. 1	ILLINOIS	FED. AID PROJECT		