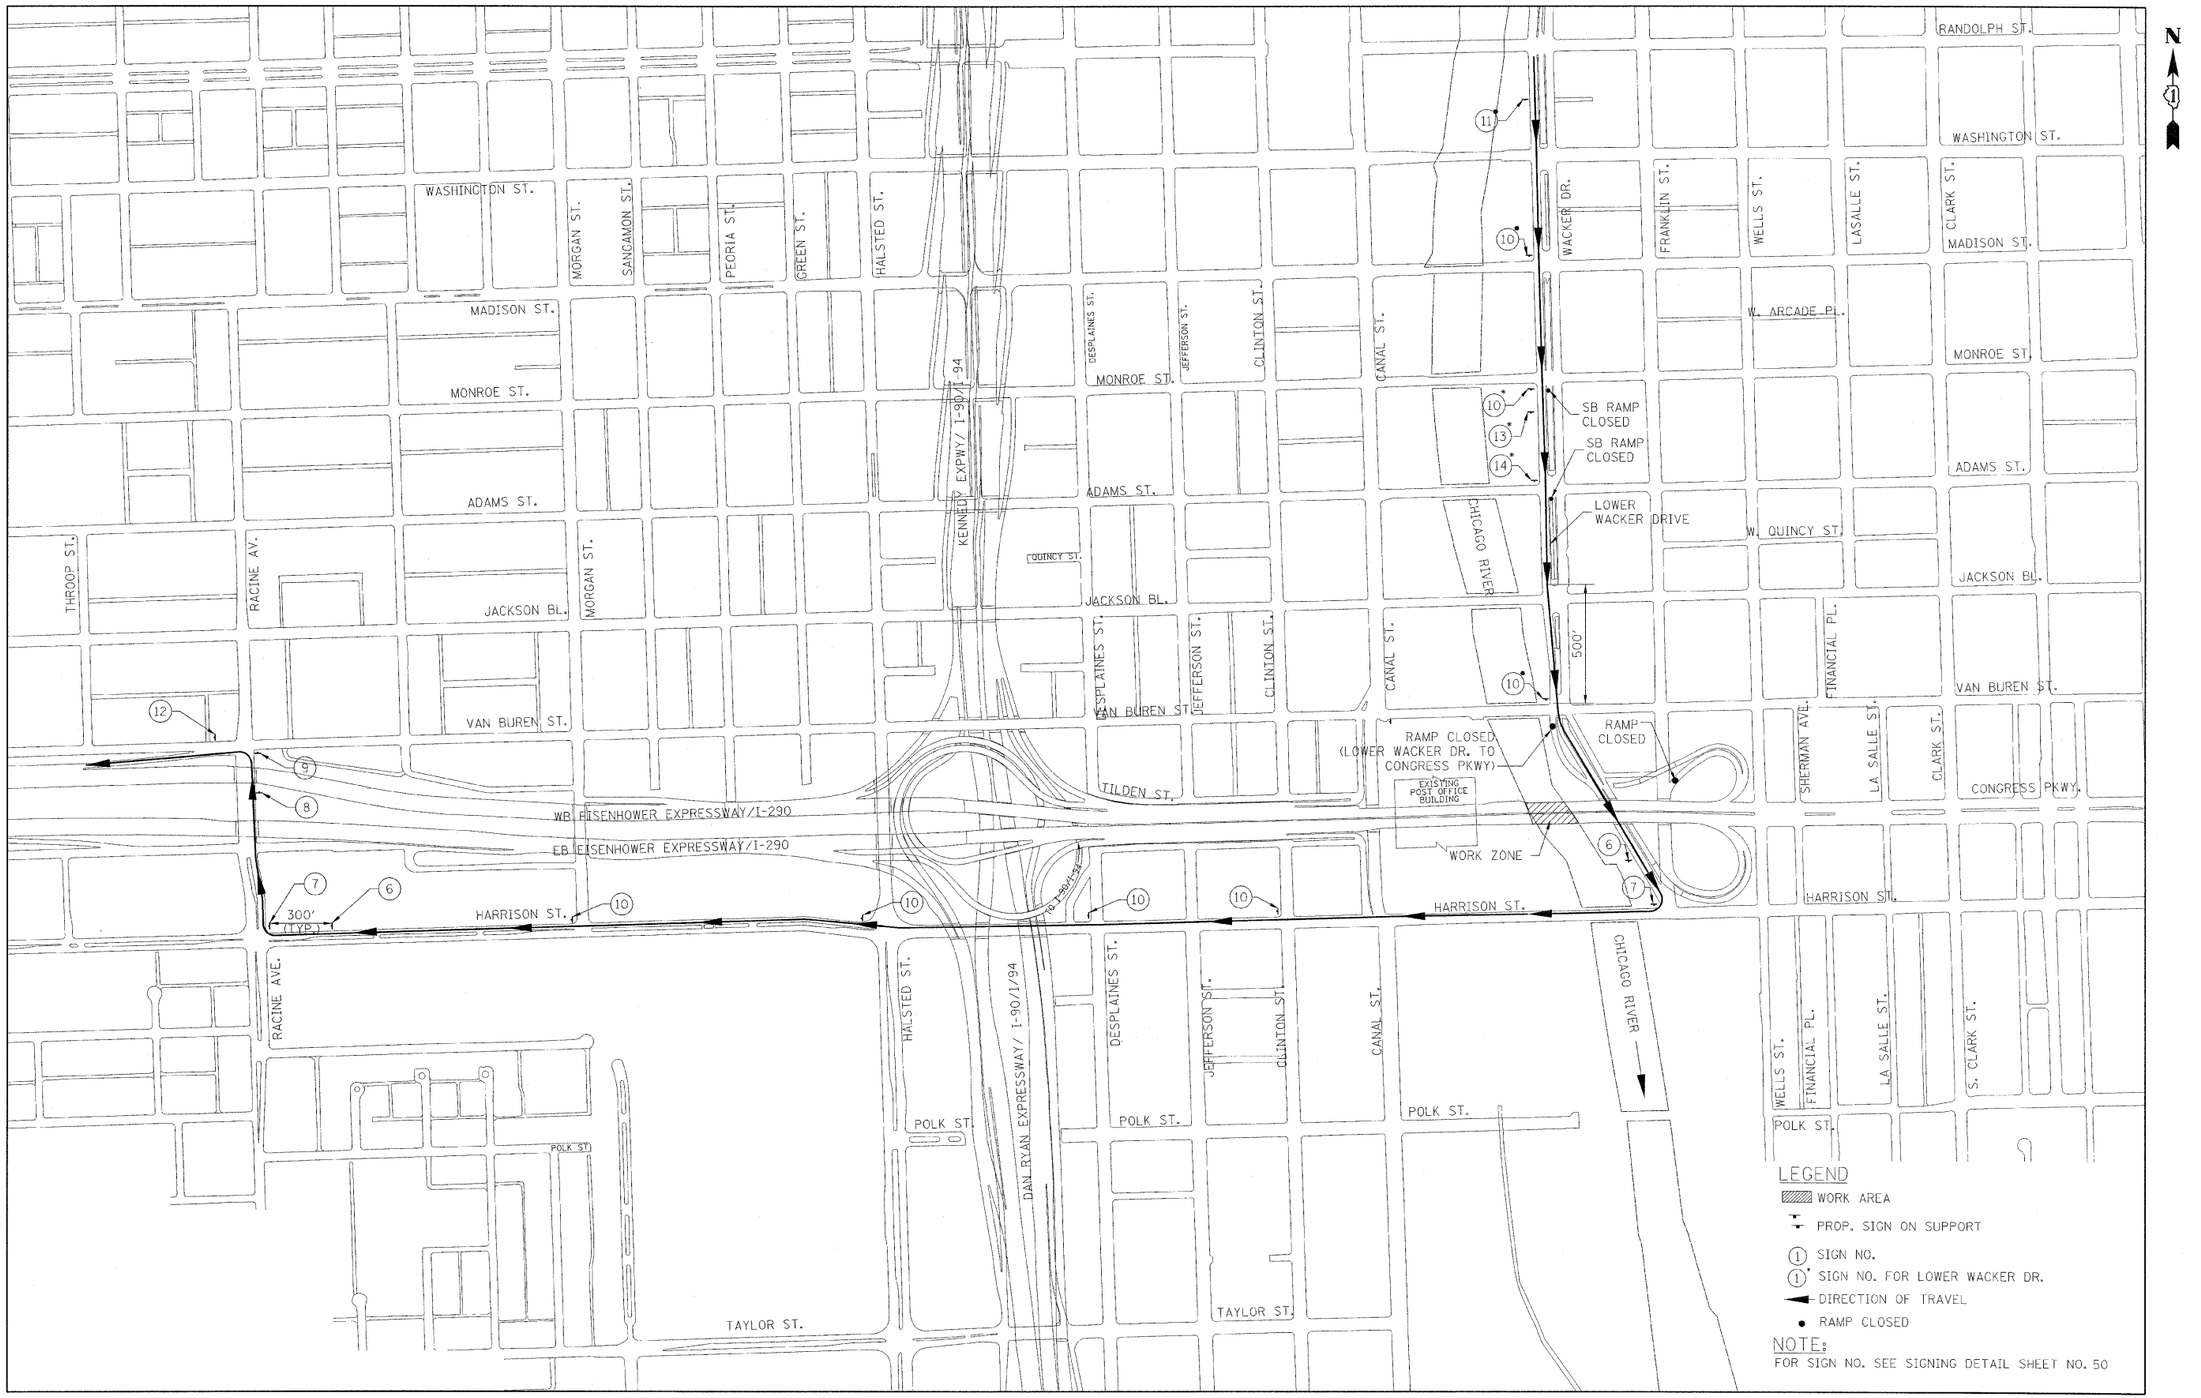

PB Americas, Inc.
230 WEST MONROE STREET,
SUITE 900
CHICAGO, IL. 60606

USER NAME = $USER$	DESIGNED - RT	REVISED -
FILE NAME = $FILENAME$	DRAWN - MS	REVISED -
PLOT SCALE = $SCALE$	CHECKED - DS	REVISED -
PLOT DATE = 5/6/2009	DATE - 5/08/09	REVISED -

STATE OF ILLINOIS
DEPARTMENT OF TRANSPORTATION

CONGRESS PARKWAY OVER SOUTH BRANCH OF THE CHICAGO RIVER
DETOUR ROUTES - LOWER WACKER DR.

SCALE: 1" = 300' | SHEET NO. 49 OF 83 SHEETS | STA. 377+01.00 TO STA. 382+45.28

F.A.P RTE.	SECTION	COUNTY	TOTAL SHEETS	SHEET NO.
389	2424-28-R	COOK	398	49

CONTRACT NO. 60D61

FED. ROAD DIST. NO. 1 | ILLINOIS | FED. AID PROJECT