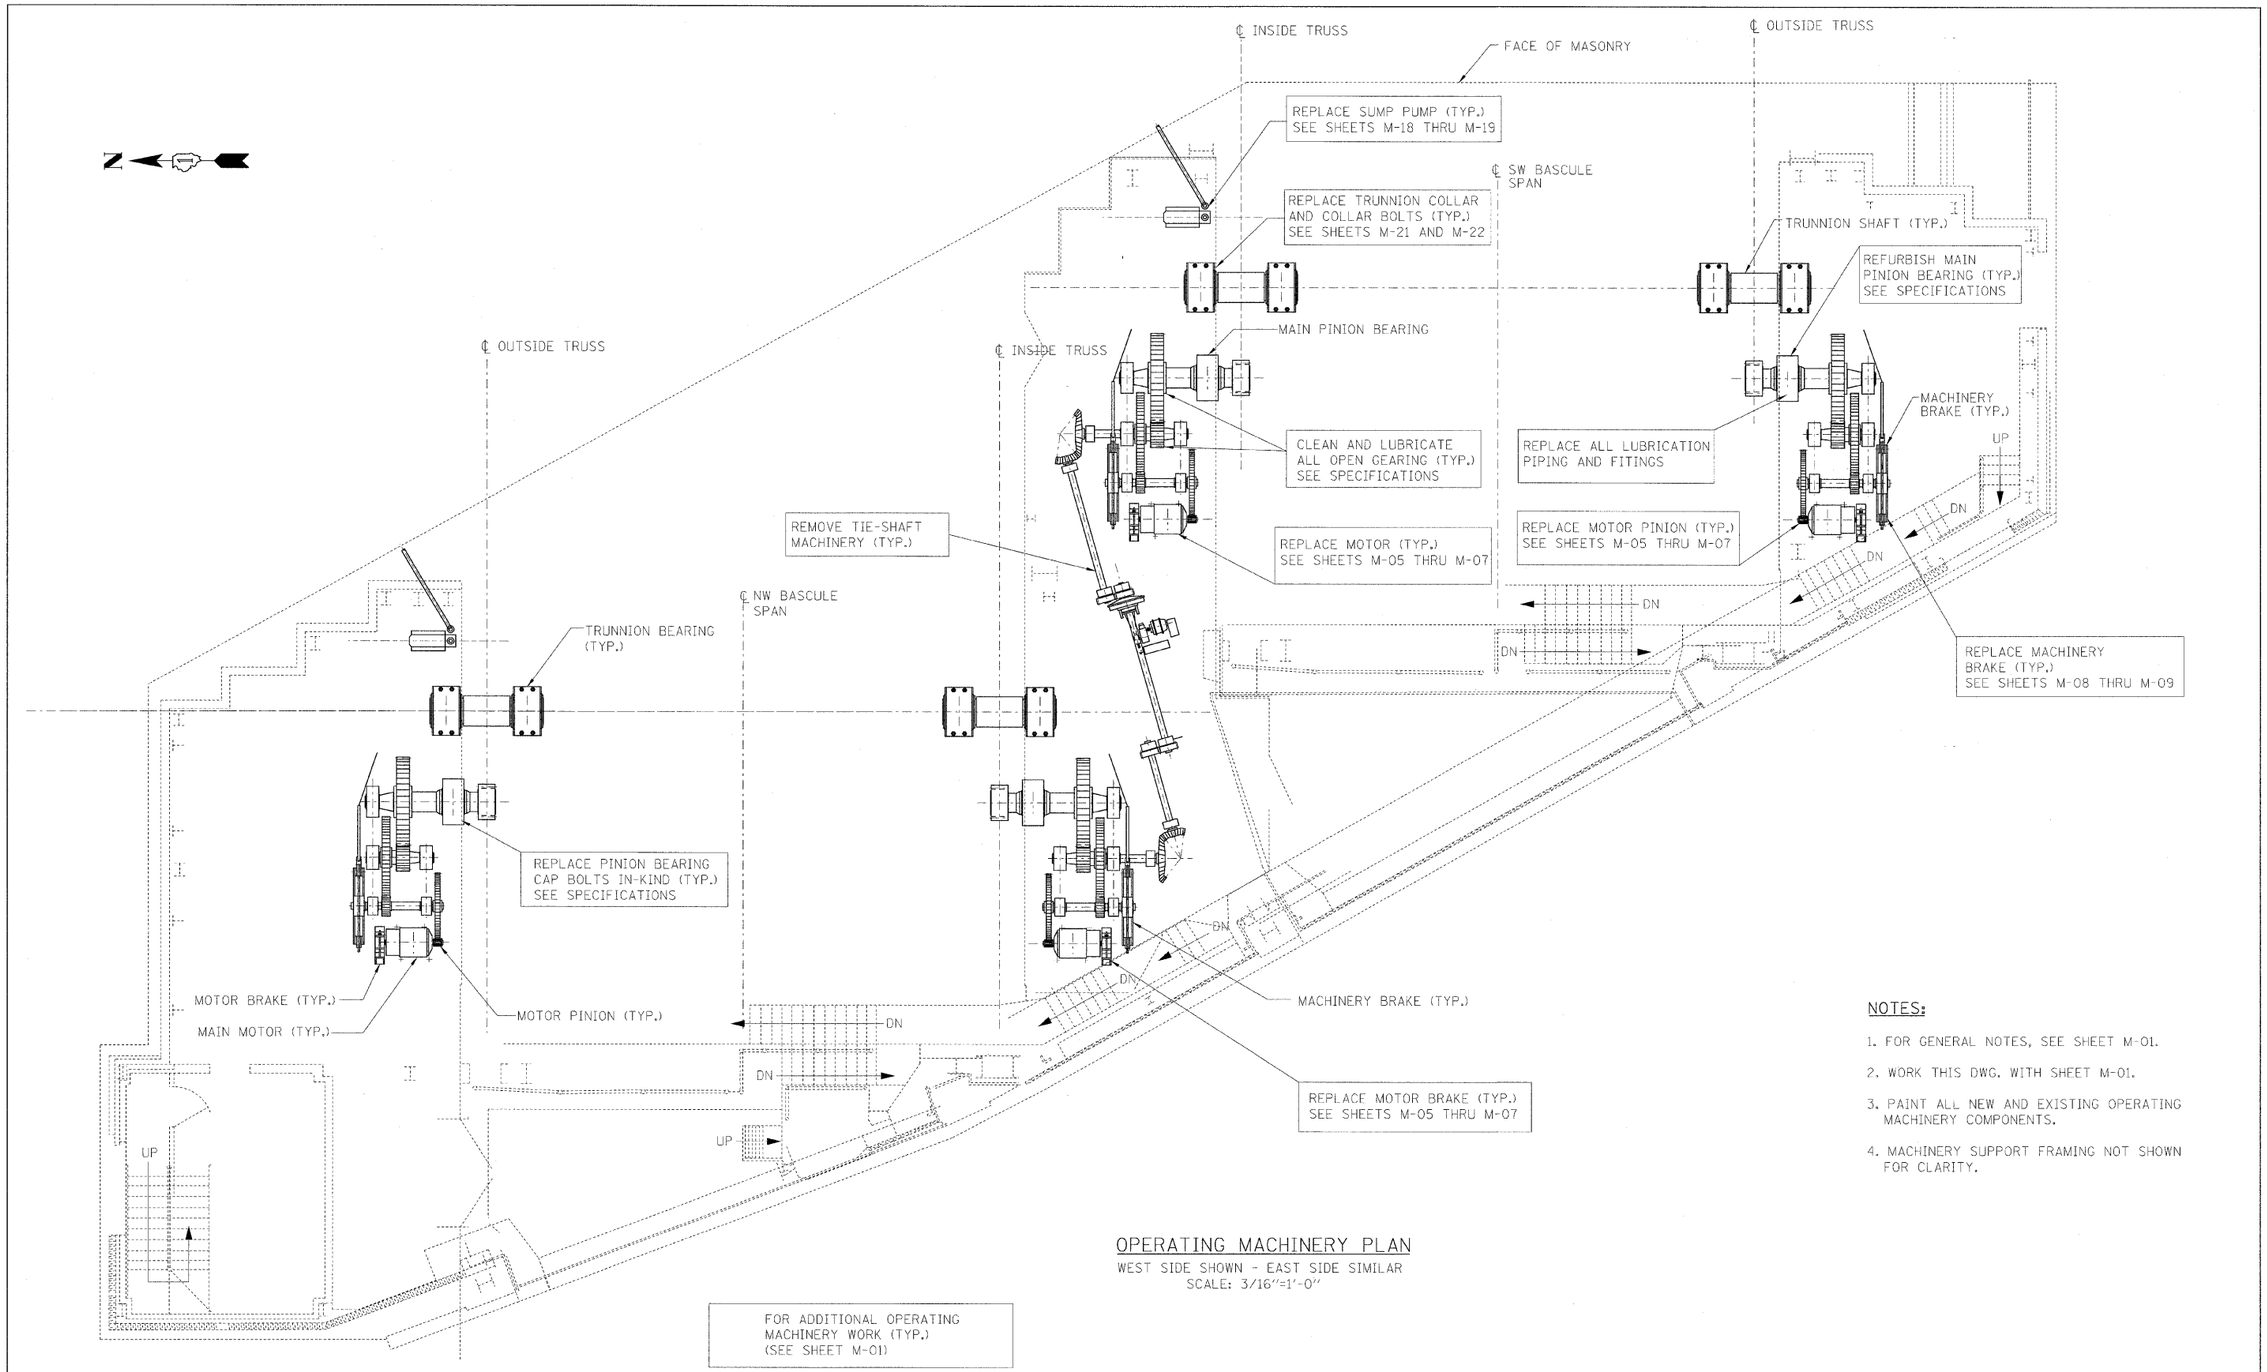

OPERATING MACHINERY PLAN

WEST SIDE SHOWN - EAST SIDE SIMILAR
SCALE: 3/16"=1'-0"

NOTES:

1. FOR GENERAL NOTES, SEE SHEET M-01.
2. WORK THIS DWG. WITH SHEET M-01.
3. PAINT ALL NEW AND EXISTING OPERATING MACHINERY COMPONENTS.
4. MACHINERY SUPPORT FRAMING NOT SHOWN FOR CLARITY.

PB Americas, Inc. 230 WEST MONROE STREET, SUITE 900 CHICAGO, IL. 60606	USER NAME = sharma	DESIGNED - J. BONSU	REVISED -	**STATE OF ILLINOIS DEPARTMENT OF TRANSPORTATION**	**OPERATING MACHINERY PLAN**	F.A.P RTE.	SECTION	COUNTY	TOTAL SHEETS	SHEET NO.
	FILE NAME = D160d61-sht-mec-02.dgn	DRAWN - V. LEVIT	REVISED -			389	2424-2B-R	COOK	398	246
	PLOT SCALE = NONE	CHECKED - D. NYARKO	REVISED -					CONTRACT NO. 60D61		
	PLOT DATE = 5/7/2009	DATE - MAY 8, 2009	REVISED -		SCALE: AS SHOWN / SHEET NO.M-02 OF M-27 SHEETS / STA. 379+06.09 TO STA. 382+45.28	FED. ROAD DIST. NO. 1	ILLINOIS	FED. AID PROJECT		