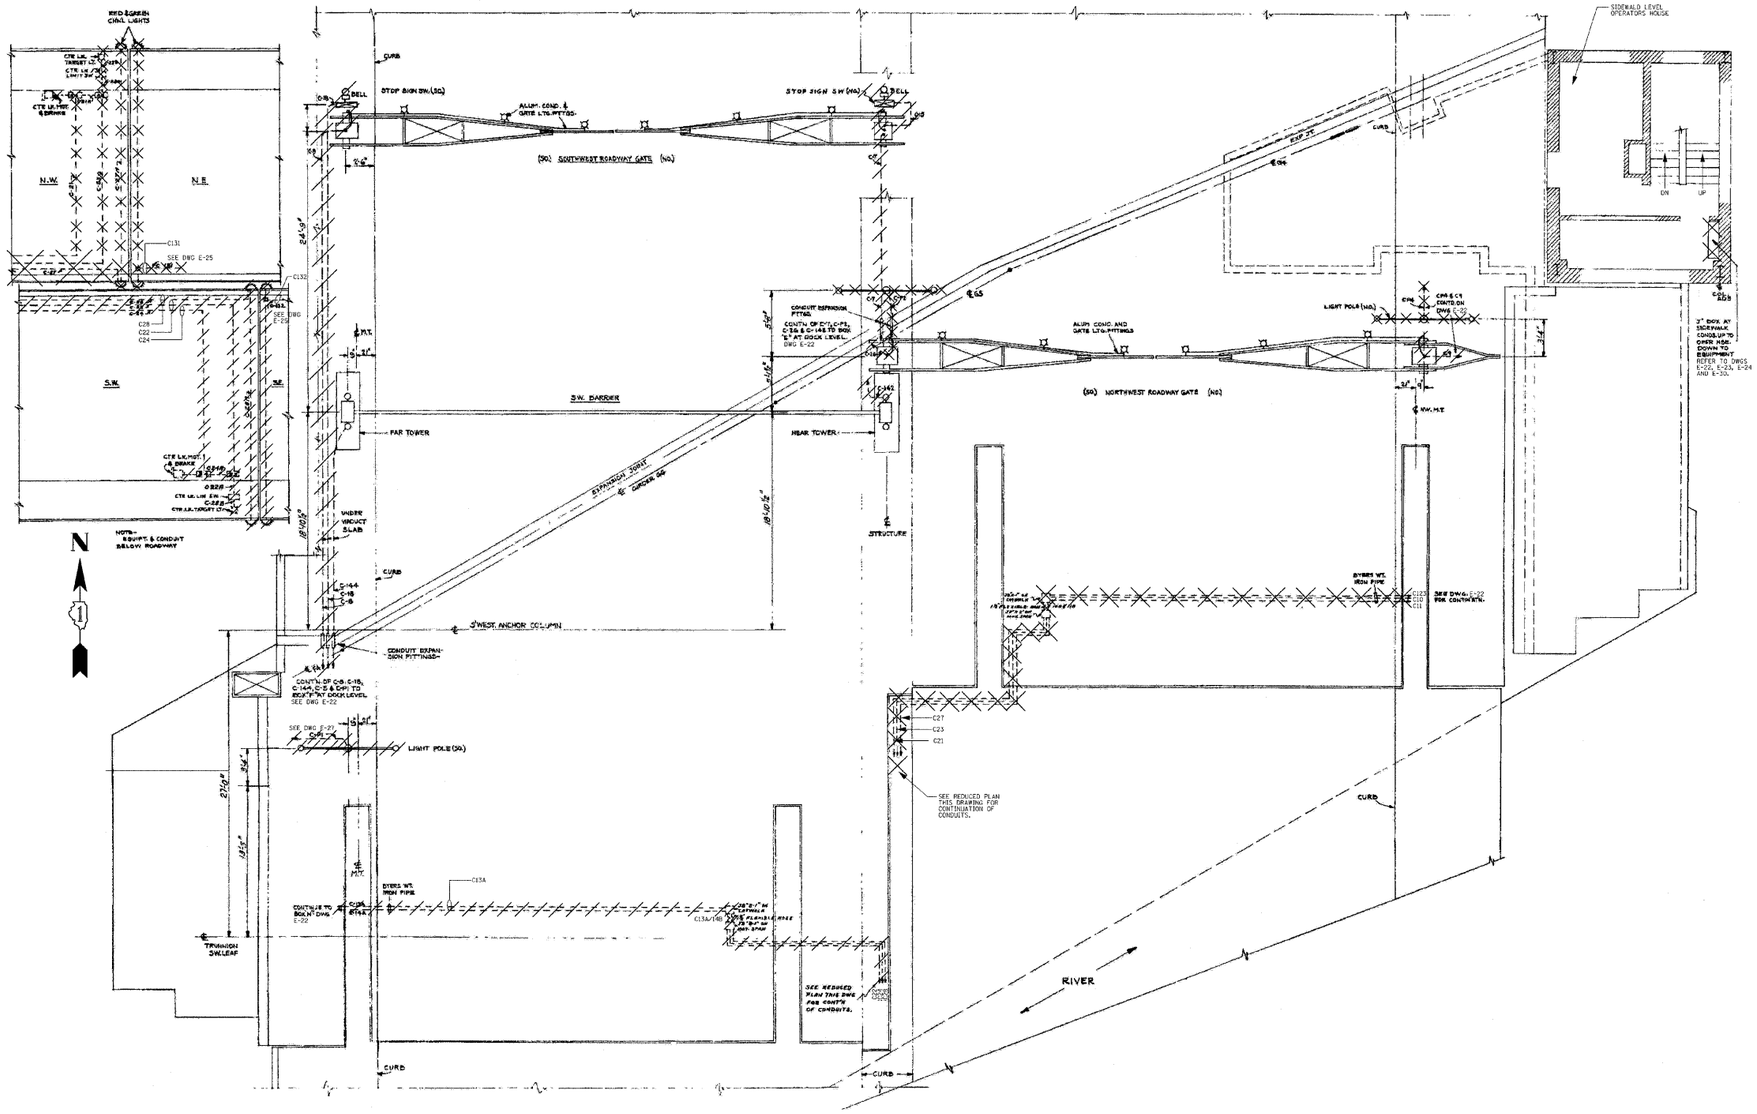

WEST SIDE SIDEWALK LEVEL
PLAN
NTS

NOTES:

1. SIDEWALK ELEV +33.20' CONDUITS SHOWN TURN UP FROM BELOW TO EQUIPMENT AT THIS LEVEL.
2. REFER TO DRAWINGS NOTES ON DWG E-22.
3. REFER TO DRAWINGS E-01, E-43, E-45, E-56 FOR NEW ELECTRICAL LAYOUTS.

PB Americas, Inc. 230 WEST MONROE STREET, SUITE 900 CHICAGO, IL. 60606	USER NAME = sharma	DESIGNED - A. CENTENO	REVISED -	**STATE OF ILLINOIS DEPARTMENT OF TRANSPORTATION**	**ELECTRICAL DEMOLITION POWER AND CONTROL CONDUITS – WEST SIDE SIDEWALK LEVEL**	F.A.P RTE.	SECTION	COUNTY	TOTAL SHEETS	SHEET NO.
	FILE NAME = D160d61-sht-elc-26.dgn	DRAWN - S. SHARMA	REVISED -			389	2424-2B-R	COOK	398	297
	PLOT SCALE = NONE	CHECKED - M. INTATANO	REVISED -					CONTRACT NO. 60D61		
	PLOT DATE = 5/7/2009	DATE - MAY 8, 2009	REVISED -		SCALE: AS SHOWN / SHEET NO. E-26 OF E-125 SHEETS / STA. 379+06.09 TO STA. 382+45.28	FED. ROAD DIST. NO. 1	ILLINOIS	FED. AID PROJECT		