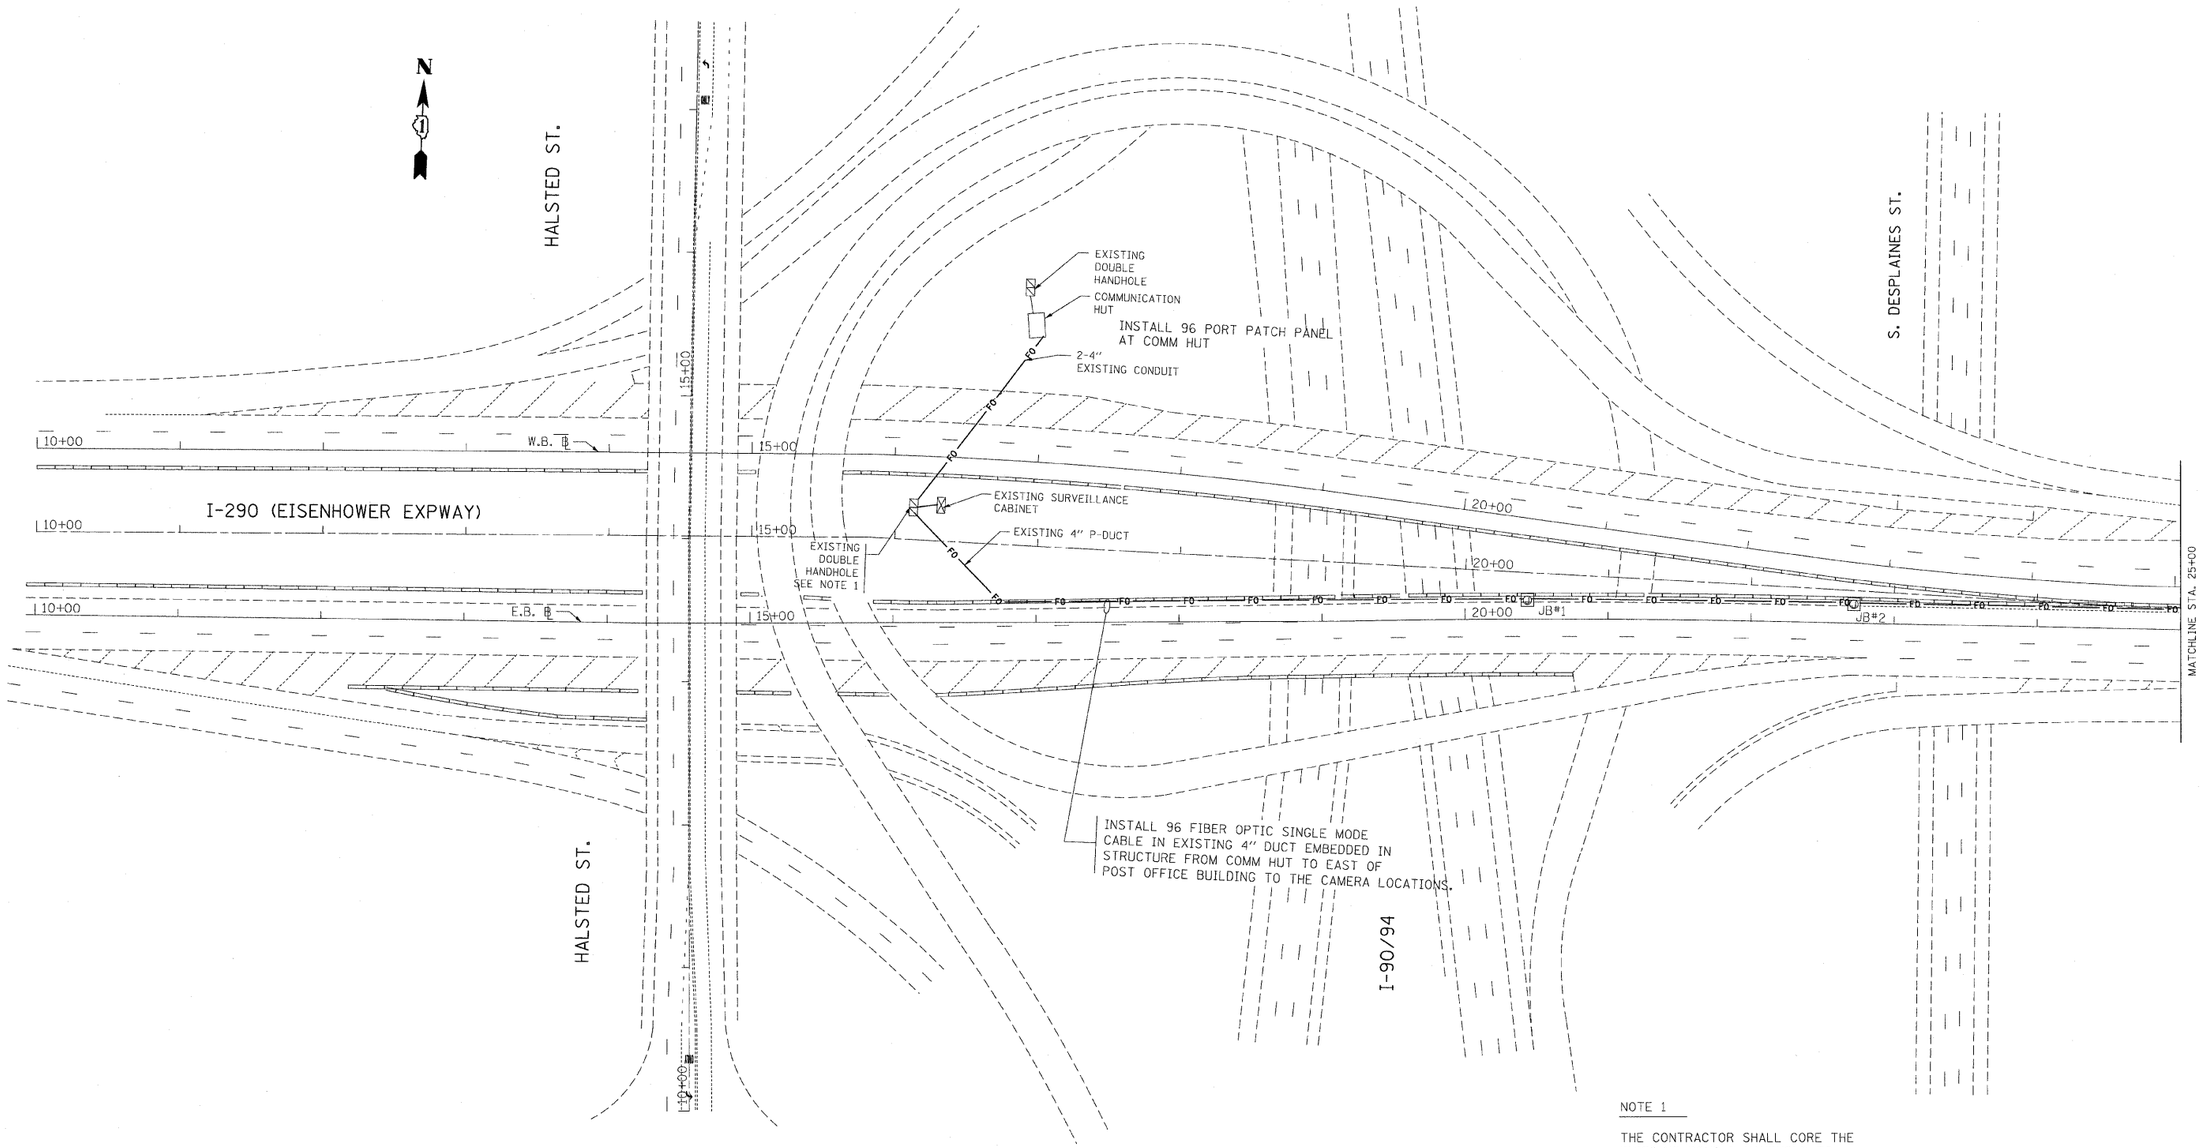

NOTE 1

THE CONTRACTOR SHALL CORE THE EXISTING DOUBLE HANDHOLE TO ESTABLISH CONTINUITY OF ALL CONDUITS FRONM THE COMMON HUT TO THE I-290 CONDUIT EMBEDDED IN STRUCTURE. 100ft. OF SLACK FIBER OPTIC CABLE SHALL BE PLACED IN THIS DOUBLE HANDHOLE.

ADDENDUM - NEW SHEET - JULY 14, 2009

FILE NAME = $FILEL$	USER NAME = sharma	DESIGNED -	REVISED -	STATE OF ILLINOIS DEPARTMENT OF TRANSPORTATION	I-290 (EISENHOWER EXPWAY) CCTV FIBER PLANS	F.A.I. RTE.	SECTION	COUNTY	TOTAL SHEETS / SHEET NO.
		DRAWN -	REVISED -			290		COOK	396A
	PLOT SCALE = NONE	CHECKED -	REVISED -					CONTRACT NO. 60D61	
	PLOT DATE = 7/14/2009	DATE -	REVISED -		SCALE: 1"=50' SHEET NO. OF SHEETS STA. TO STA.	FED. ROAD DIST. NO.	ILLINOIS	FED. AID PROJECT	