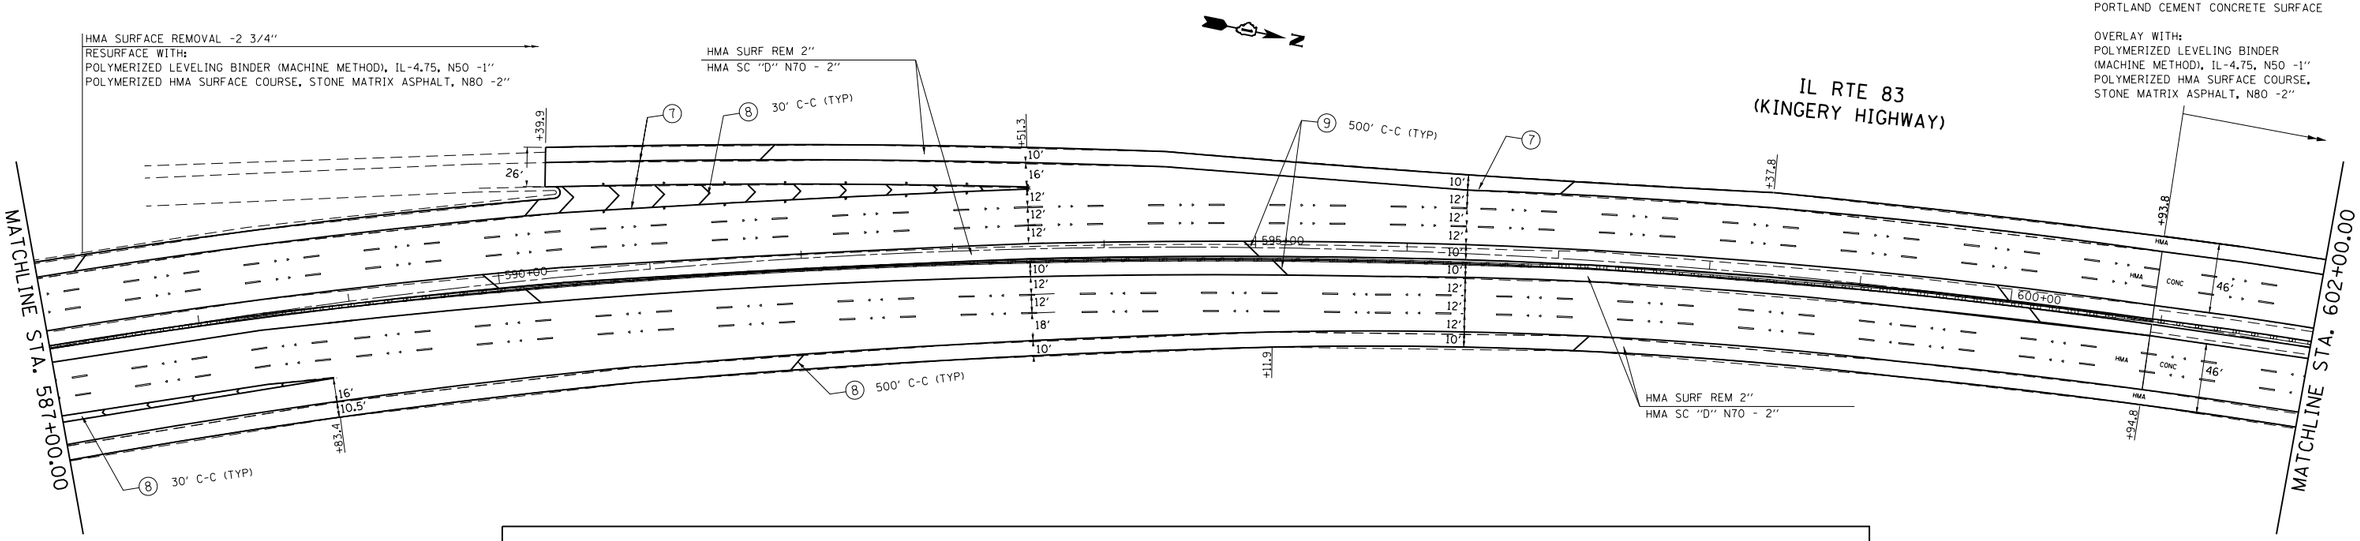

PAVEMENT MARKING LEGEND (SEE NOTE 1)

1. THERMOPLASTIC PAVEMENT MARKING 4" WHITE LANE LINE (30' SKIP 10' DASH)
2. THERMOPLASTIC PAVEMENT MARKING 8" WHITE DOTTED LINE (9' SKIP 3' DASH)
3. THERMOPLASTIC PAVEMENT MARKING 4" SOLID WHITE LINE
4. THERMOPLASTIC PAVEMENT MARKING 4" SOLID YELLOW LINE
5. THERMOPLASTIC PAVEMENT MARKING 4" DOUBLE YELLOW LINE 11" C-C
6. THERMOPLASTIC PAVEMENT MARKING 6" WHITE LINE
7. THERMOPLASTIC PAVEMENT MARKING 8" WHITE LINE
8. THERMOPLASTIC PAVEMENT MARKING 12" DIAGONAL WHITE LINE
9. THERMOPLASTIC PAVEMENT MARKING 12" DIAGONAL YELLOW LINE
10. THERMOPLASTIC PAVEMENT MARKING 24" WHITE STOP BAR
11. THERMOPLASTIC PAVEMENT MARKING LETTERS AND SYMBOLS (TYP)
12. RAISED REFLECTIVE PAVEMENT MARKER (SEE NOTE 2)

NOTES:

1. REFER TO DISTRICT 1 TYPICAL PAVEMENT MARKINGS (TC-13) FOR ADDITIONAL INFORMATION.
2. REFER TO DISTRICT 1 RAISED REFLECTIVE PAVEMENT MARKERS (TC-11) FOR ADDITIONAL INFORMATION.
3. REFER TO TYPICAL SECTIONS AND HMA TAPER AT EDGE OF PCC PAVEMENT DETAIL FOR ADDITIONAL INFORMATION.
2. REFER TO TYPICAL SECTIONS FOR STRIP REFLECTIVE CRACK CONTROL TREATMENT LOCATIONS.

(R) MEDIAN REMOVAL PARTIAL DEPTH

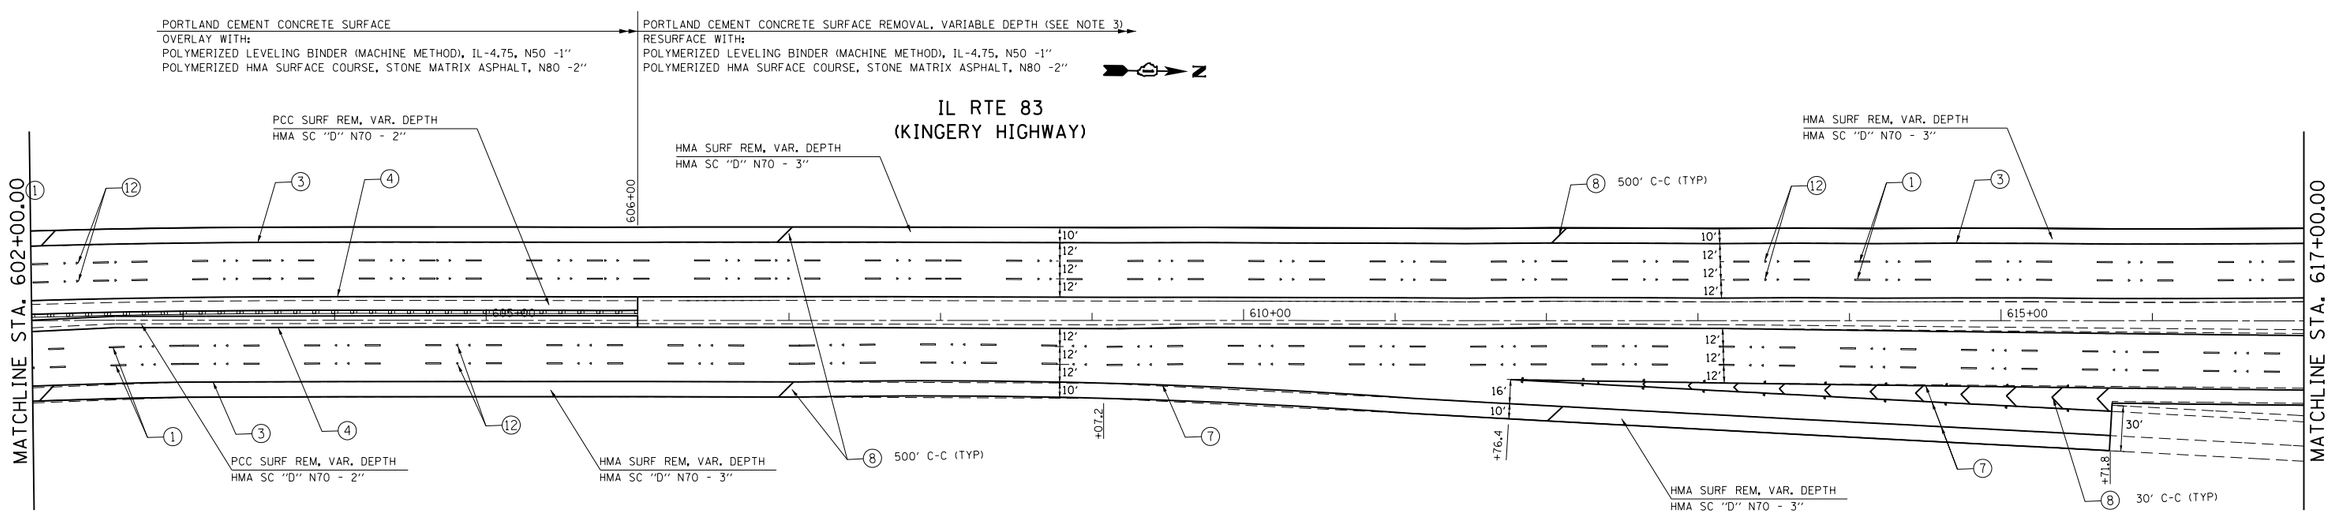

FILE NAME = c:\pw_work\pwidot\mairenade\d0316286\D132111-sht-plan.dgn	USER NAME = mairenade	DESIGNED -	REVISED -	STATE OF ILLINOIS DEPARTMENT OF TRANSPORTATION	EXISTING AND PROPOSED ROADWAY/PAVEMENT MARKING PLAN IL. ROUTE 83 (KINGERY HIGHWAY) KNOLLWOOD ROAD TO IL. ROUTE 56 (BUTTERFIELD ROAD)	F.A.P. RTE.	SECTION	COUNTY	TOTAL SHEETS / SHEET NO.
		DRAWN -	REVISED -			334	543R-3-RS	DUPAGE	51 / 21
Default	PLOT SCALE = 100.0000 ' / in.	CHECKED -	REVISED -					CONTRACT NO. 60N51	
	PLOT DATE = 6/13/2014	DATE -	REVISED -		SCALE: 1"= 50' SHEET 8 OF 10 SHEETS STA. TO STA.		ILLINOIS FED. AID PROJECT		