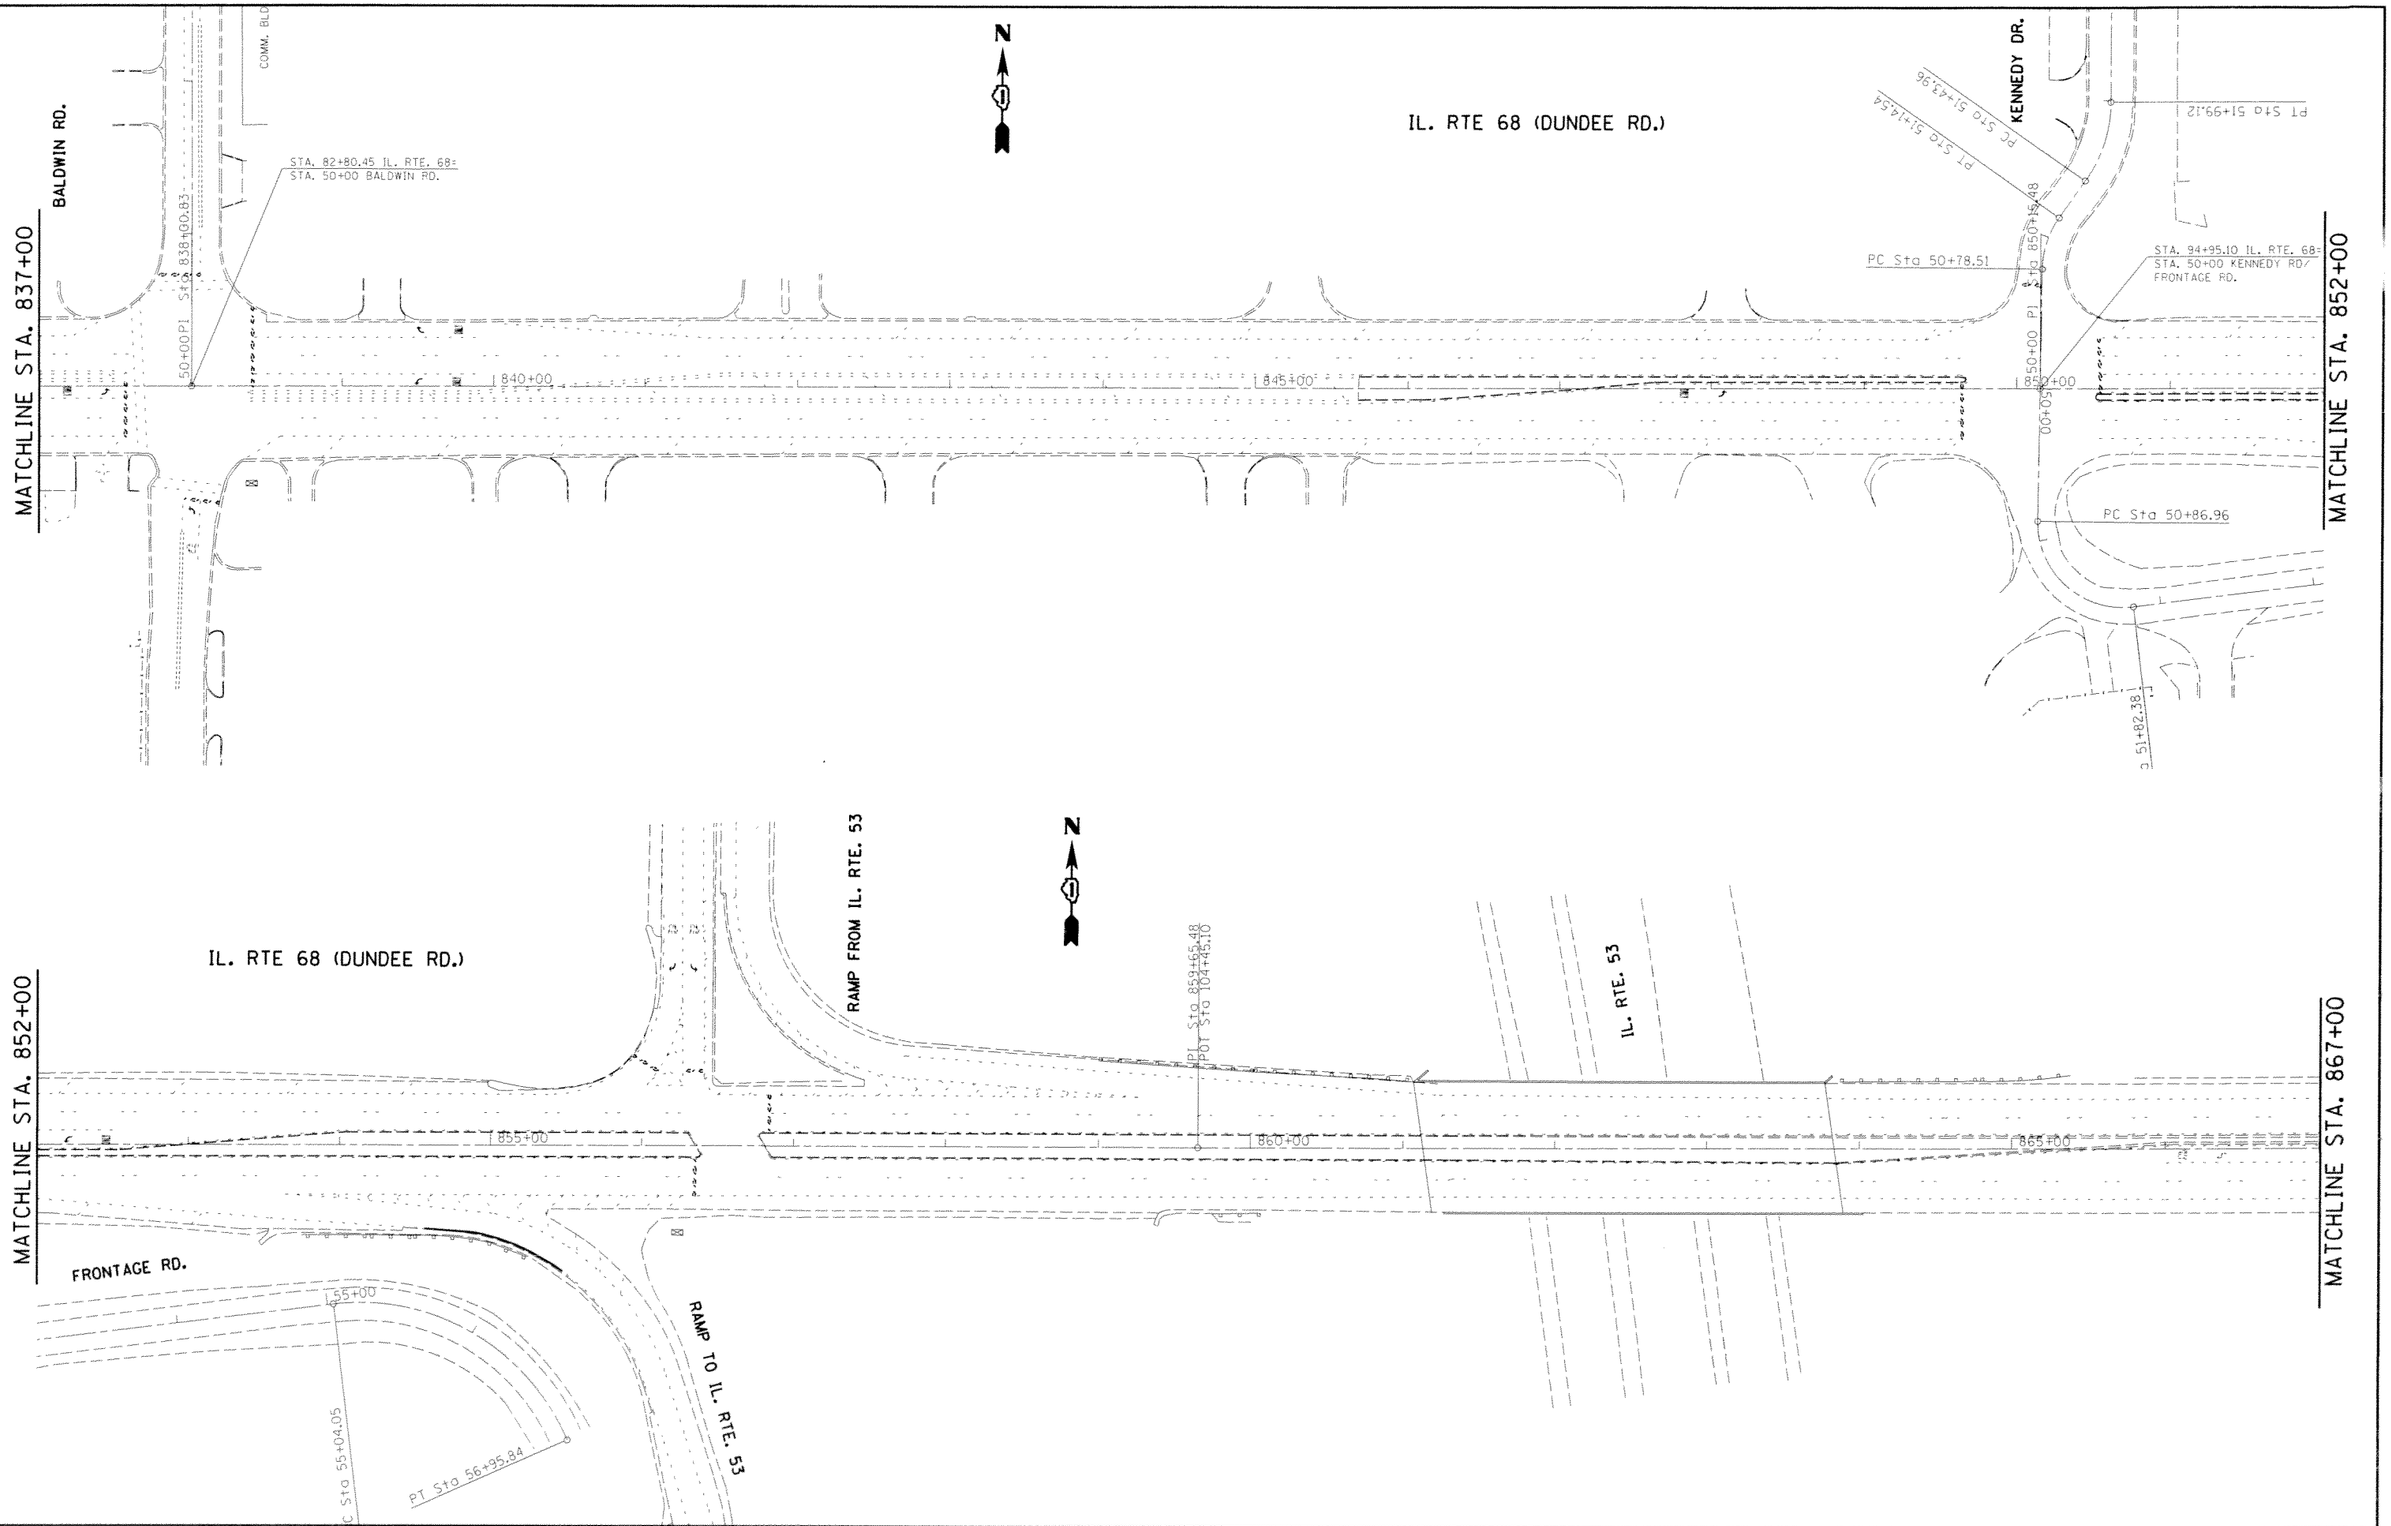

FILE NAME = c:\pw_work\pwidot\steedpa\d0293334\D127812-sht-plan.dgn	USER NAME = steedpa	DESIGNED -	REVISED -
		DRAWN -	REVISED -
	PLOT SCALE = 100.0000 ' / in.	CHECKED -	REVISED -
	PLOT DATE = 6/12/2014	DATE -	REVISED -

STATE OF ILLINOIS
DEPARTMENT OF TRANSPORTATION

ROADWAY AND PAVEMENT MARKING PLANS
F.A.P. 343/ IL 68 (DUNDEE RD.)--IL 59 (HAWTHORNE RD.) TO US 12

SCALE: 1"=50' | SHEET OF SHEETS | STA. 837+00 TO STA. 867+00

F.A.P. RTE.	SECTION	COUNTY	TOTAL SHEETS	SHEET NO.
343	(70 & 3045)RS-2	COOK	57	30

CONTRACT NO. 60T02

ILLINOIS FED. AID PROJECT