PLAN

BY	DATE
SURVEYED	
PLOTTED	
PROFILES CHECKED	
RT. OF WAY CHECKED	
CADD FILE NAME	
NOTE BOOK	
NO.	

PROFILE

BY	DATE
SURVEYED	
PLOTTED	
PROFILES CHECKED	
B.M. NOTED	
STRUCTURE NOTATNS CHKD	
NOTE BOOK	
NO.	

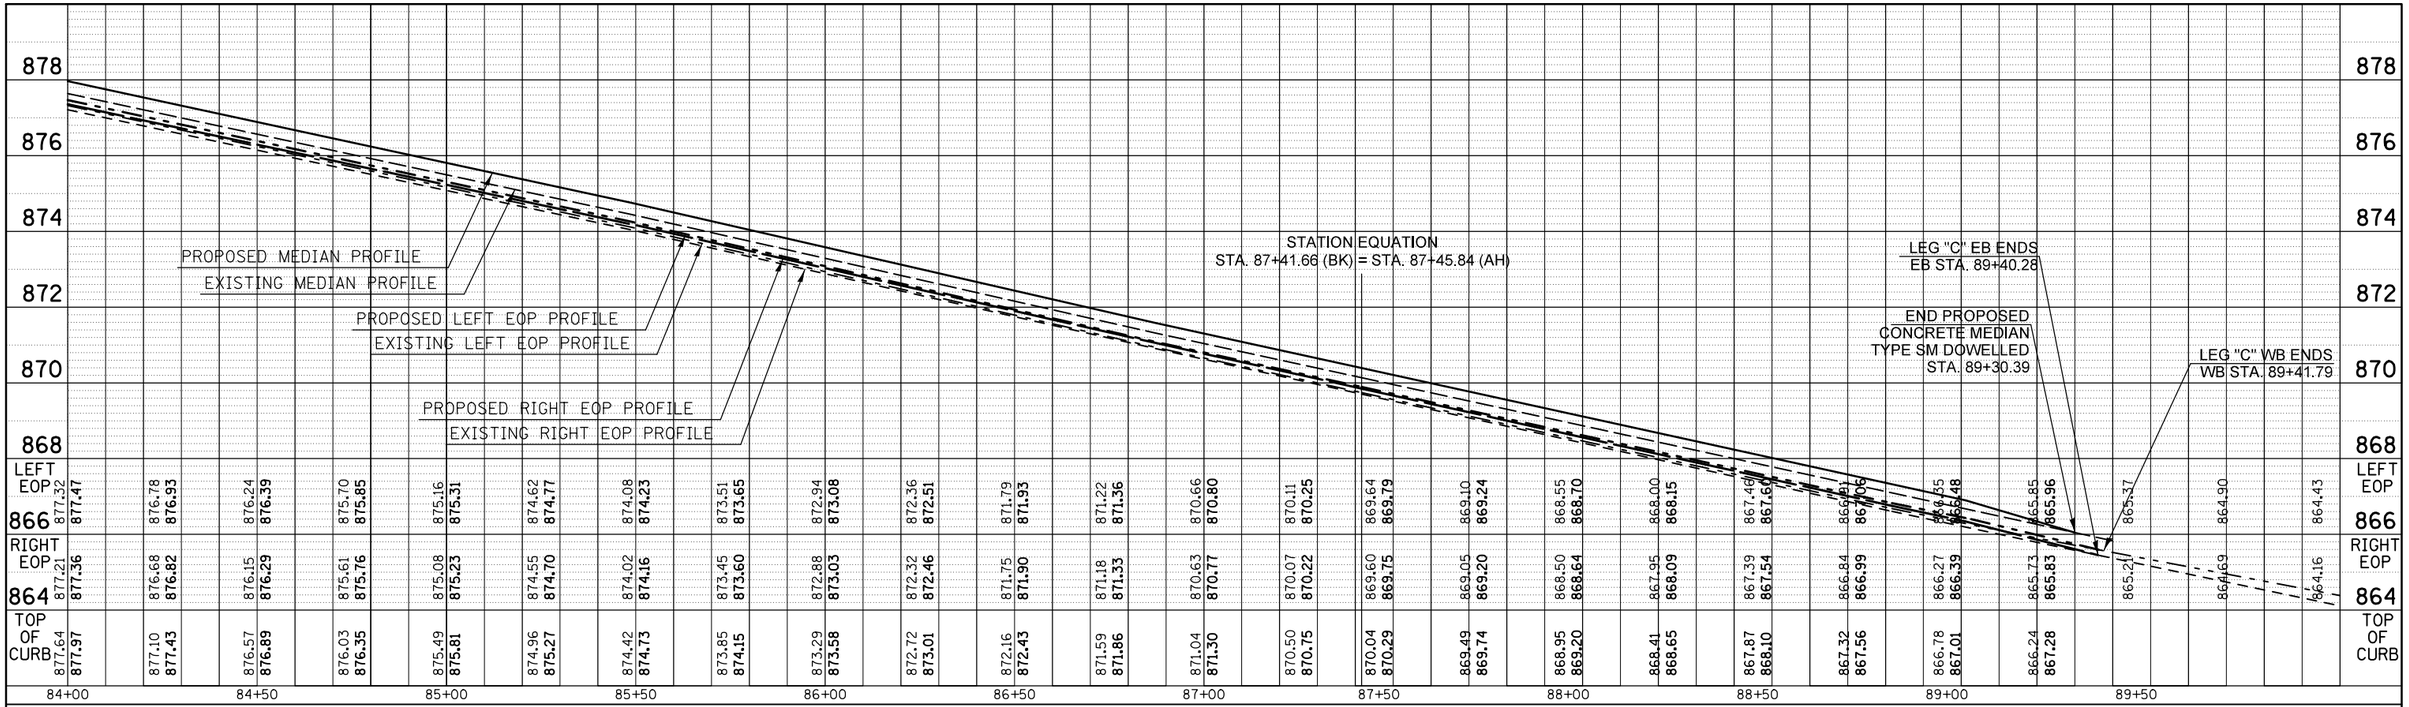

FILE NAME =	USER NAME = dodgems	DESIGNED -	REVISED -
c:\pw_work\pwidot\dodgems\d0267571\D570838-sht-profile.dgn		DRAWN -	REVISED -
	PLOT SCALE = 40.0000 ' / in.	CHECKED -	REVISED -
$MODELNAME$	PLOT DATE = 6/11/2014	DATE -	REVISED -

STATE OF ILLINOIS
DEPARTMENT OF TRANSPORTATION

BUS 55
MEDIAN PROFILES

SCALE: | SHEET 7 OF 7 SHEETS | STA. 84+00.00 | TO STA. 106+41.40

F.A.P. RTE.	SECTION	COUNTY	TOTAL SHEETS	SHEET NO.
704	(57-7)RS-1&1RS-3	McLean	273	73
		CONTRACT NO. 70838		
	ILLINOIS	FED. AID PROJECT		