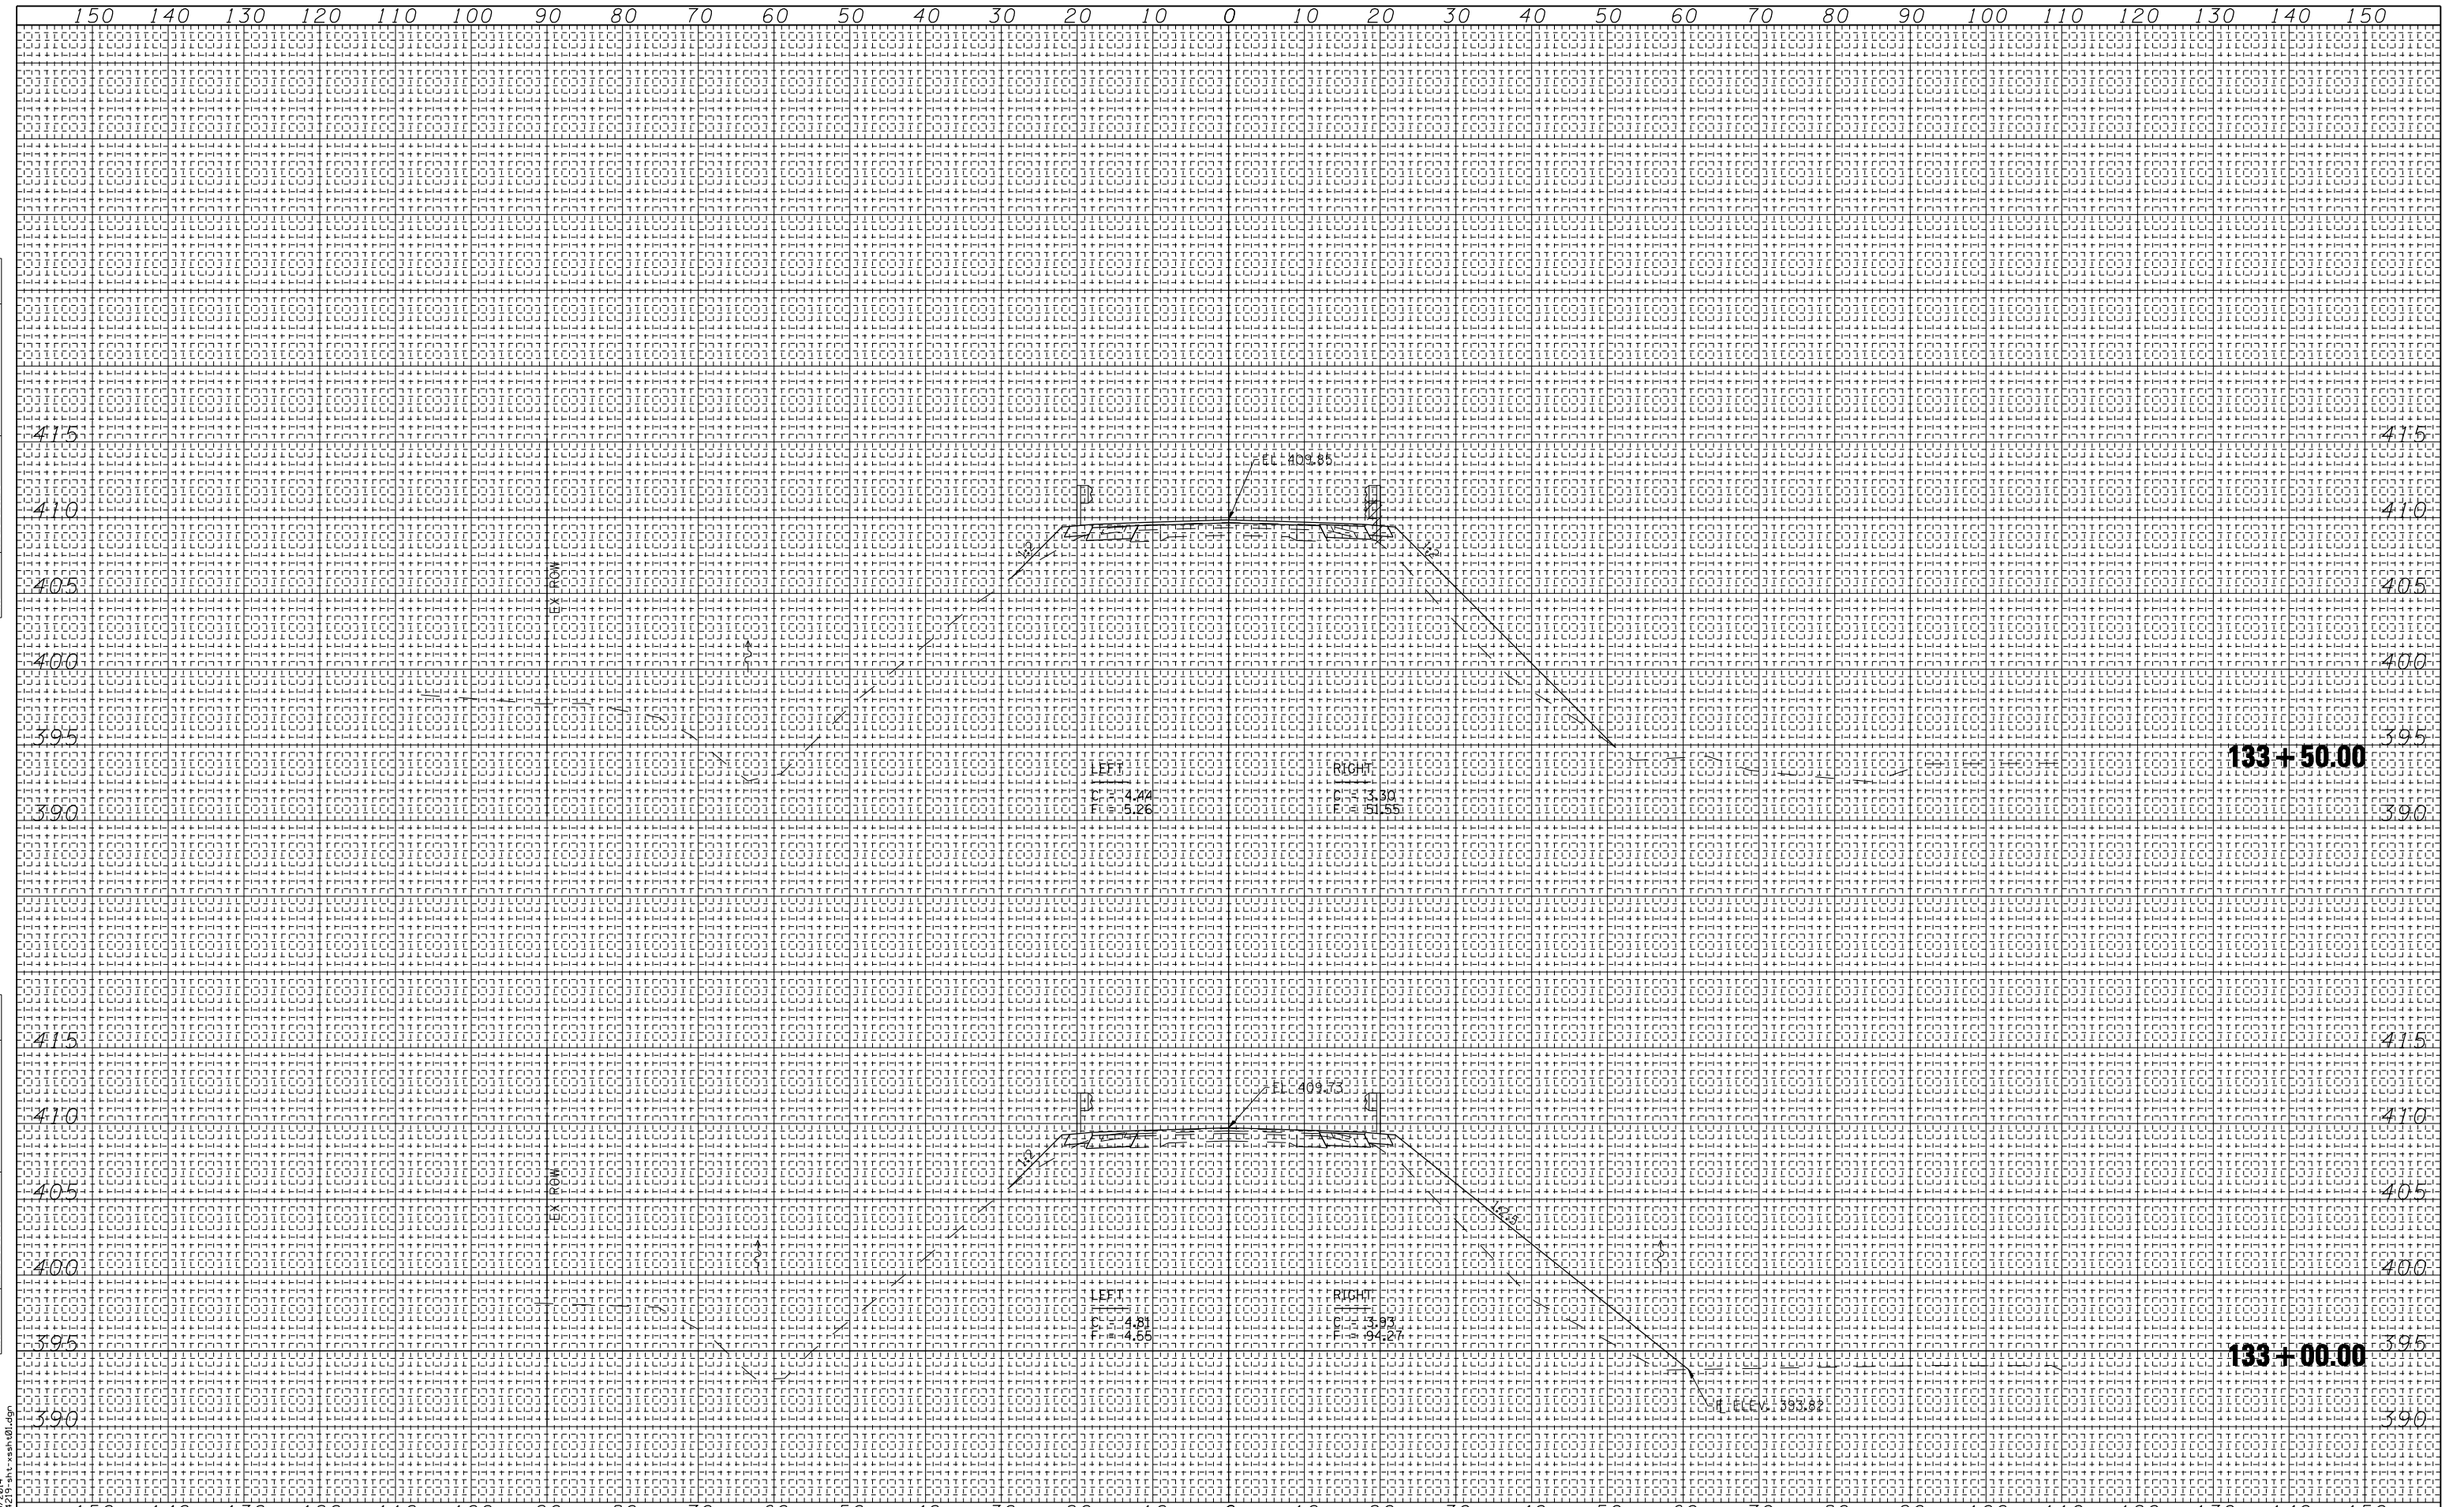

FINAL SURVEY	BY	DATE
NOTE BOOK NO.	SURVEYED	
	PLOTTED	
	TEMPLATE	
	AREAS	
	AREAS CHECKED	

ORIGINAL SURVEY	BY	DATE
NOTE BOOK NO.	SURVEYED	
	PLOTTED	
	TEMPLATE	
	AREAS	
	AREAS CHECKED	

USER NAME = has
USER DATE = 6/10/2014
FILE NAME = D:\74219-sht-xssh101.dgn

ESCA CONSULTANTS, INC.
CIVIL & STRUCTURAL ENGINEERS

USER NAME = has	DESIGNED - MTD/NHP	REVISED -	
ESCA PROJECT NO. 933.14	DRAWN - RJT/HAS	REVISED -	
PLOT SCALE = 20.0000 ' / IN.	CHECKED - ELH	REVISED -	
PLOT DATE = 6/10/2014 8:44:49 AM	DATE - 01/30/14	REVISED -	

STATE OF ILLINOIS
DEPARTMENT OF TRANSPORTATION

IL ROUTE 1 CROSS SECTIONS

SCALE: AS SHOWN | SHEET NO. 4 OF 11 SHEETS | STA. 133+00.00 TO STA. 133+50.00

F.A.P. RTE.	SECTION	COUNTY	TOTAL SHEETS	SHEET NO.
332	(12,B2)B-1	WABASH	68	61
		CONTRACT NO. 74219		

FED. ROAD DIST. NO. | ILLINOIS | FED. AID PROJECT