FINAL SURVEY	NOTE BOOK	NO.	BY	DATE
SURVEYED				
PLOTTED				
TEMPLATE				
AREAS				
AREAS CHECKED				

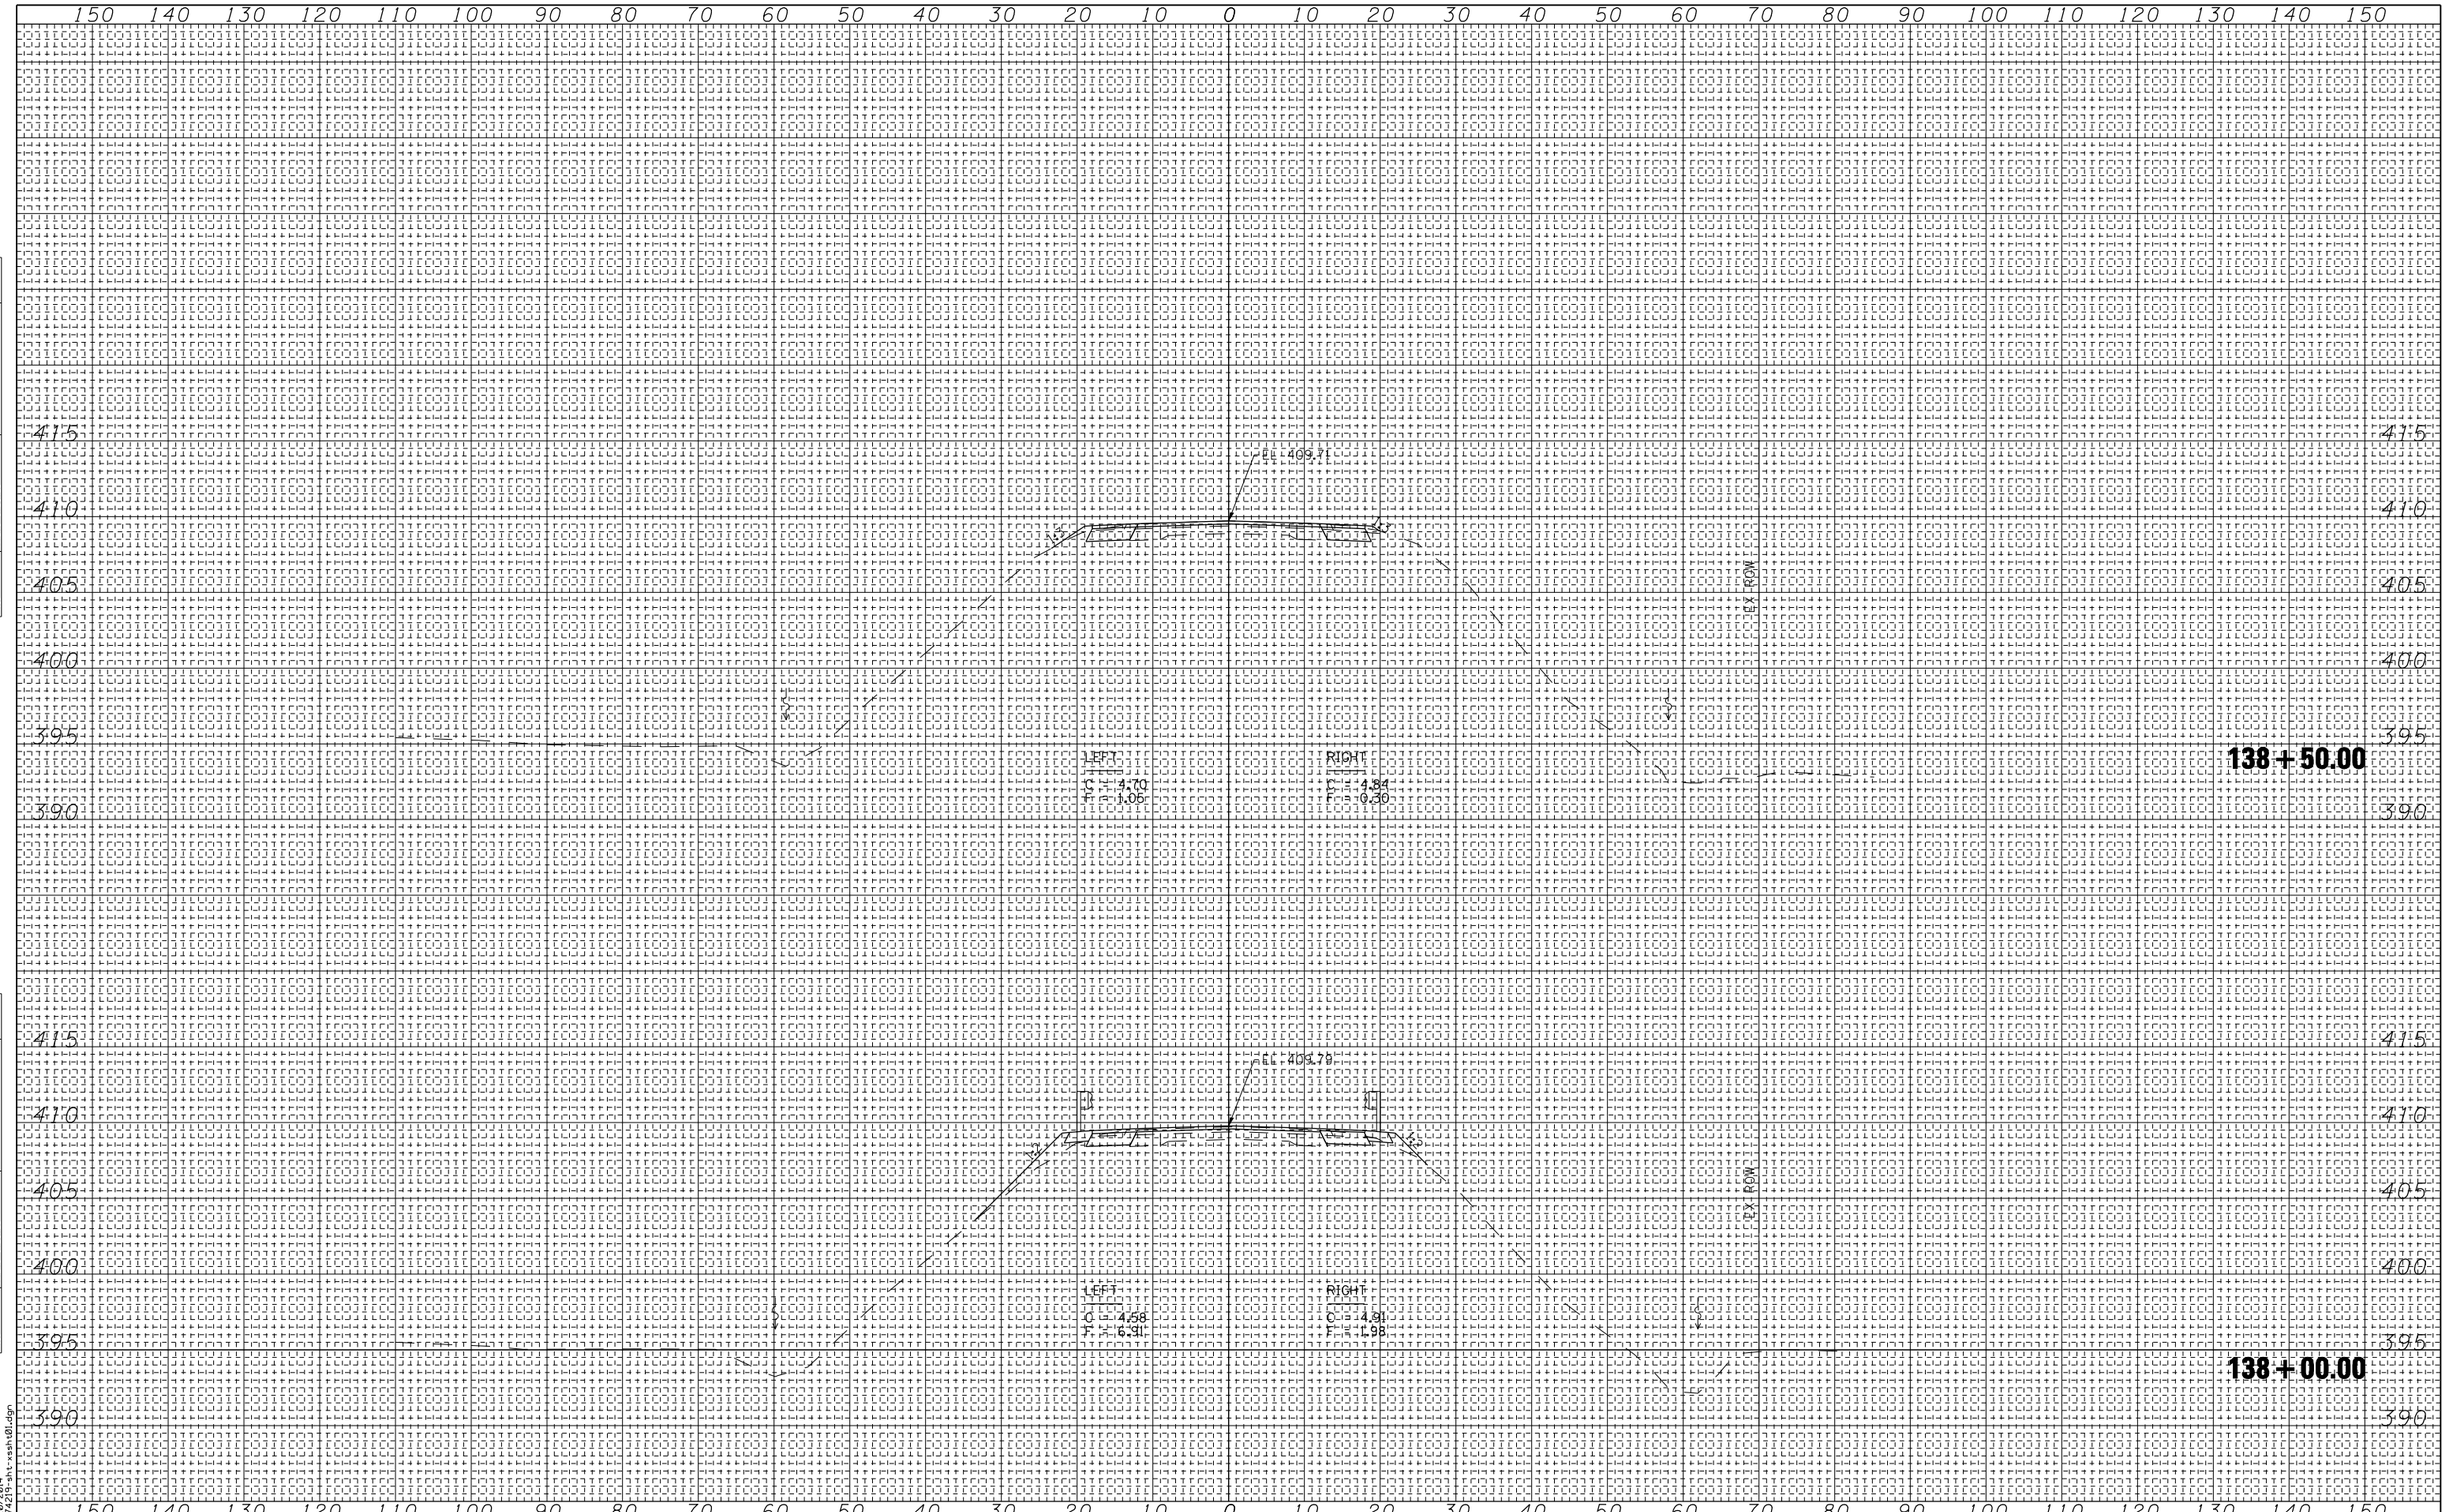

ORIGINAL SURVEY	NOTE BOOK	NO.	BY	DATE
SURVEYED				
PLOTTED				
TEMPLATE				
AREAS				
AREAS CHECKED				

USER NAME = has
PLOT DATE = 6/10/2014
FILE NAME = D774219-sht-sash01.dgn

ESCA CONSULTANTS, INC.
ROAD & STRUCTURAL ENGINEERS

USER NAME = has	DESIGNED - MTD/NHP	REVISED -	
ESCA PROJECT NO. 933.14	DRAWN - RJT/HAS	REVISED -	
PLOT SCALE = 20.0000 ' / IN.	CHECKED - ELH	REVISED -	
PLOT DATE = 6/10/2014 8:46:06 AM	DATE - 01/30/14	REVISED -	

STATE OF ILLINOIS
DEPARTMENT OF TRANSPORTATION

IL ROUTE 1 CROSS SECTIONS

SCALE: AS SHOWN | SHEET NO. 9 OF 11 SHEETS | STA. 138+00.00 TO STA. 138+50.00

F.A.P. RTE.	SECTION	COUNTY	TOTAL SHEETS	SHEET NO.
332	(12,B2)B-1	WABASH	68	66
		CONTRACT NO. 74219		
FED. ROAD DIST. NO.	ILLINOIS	FED. AID PROJECT		