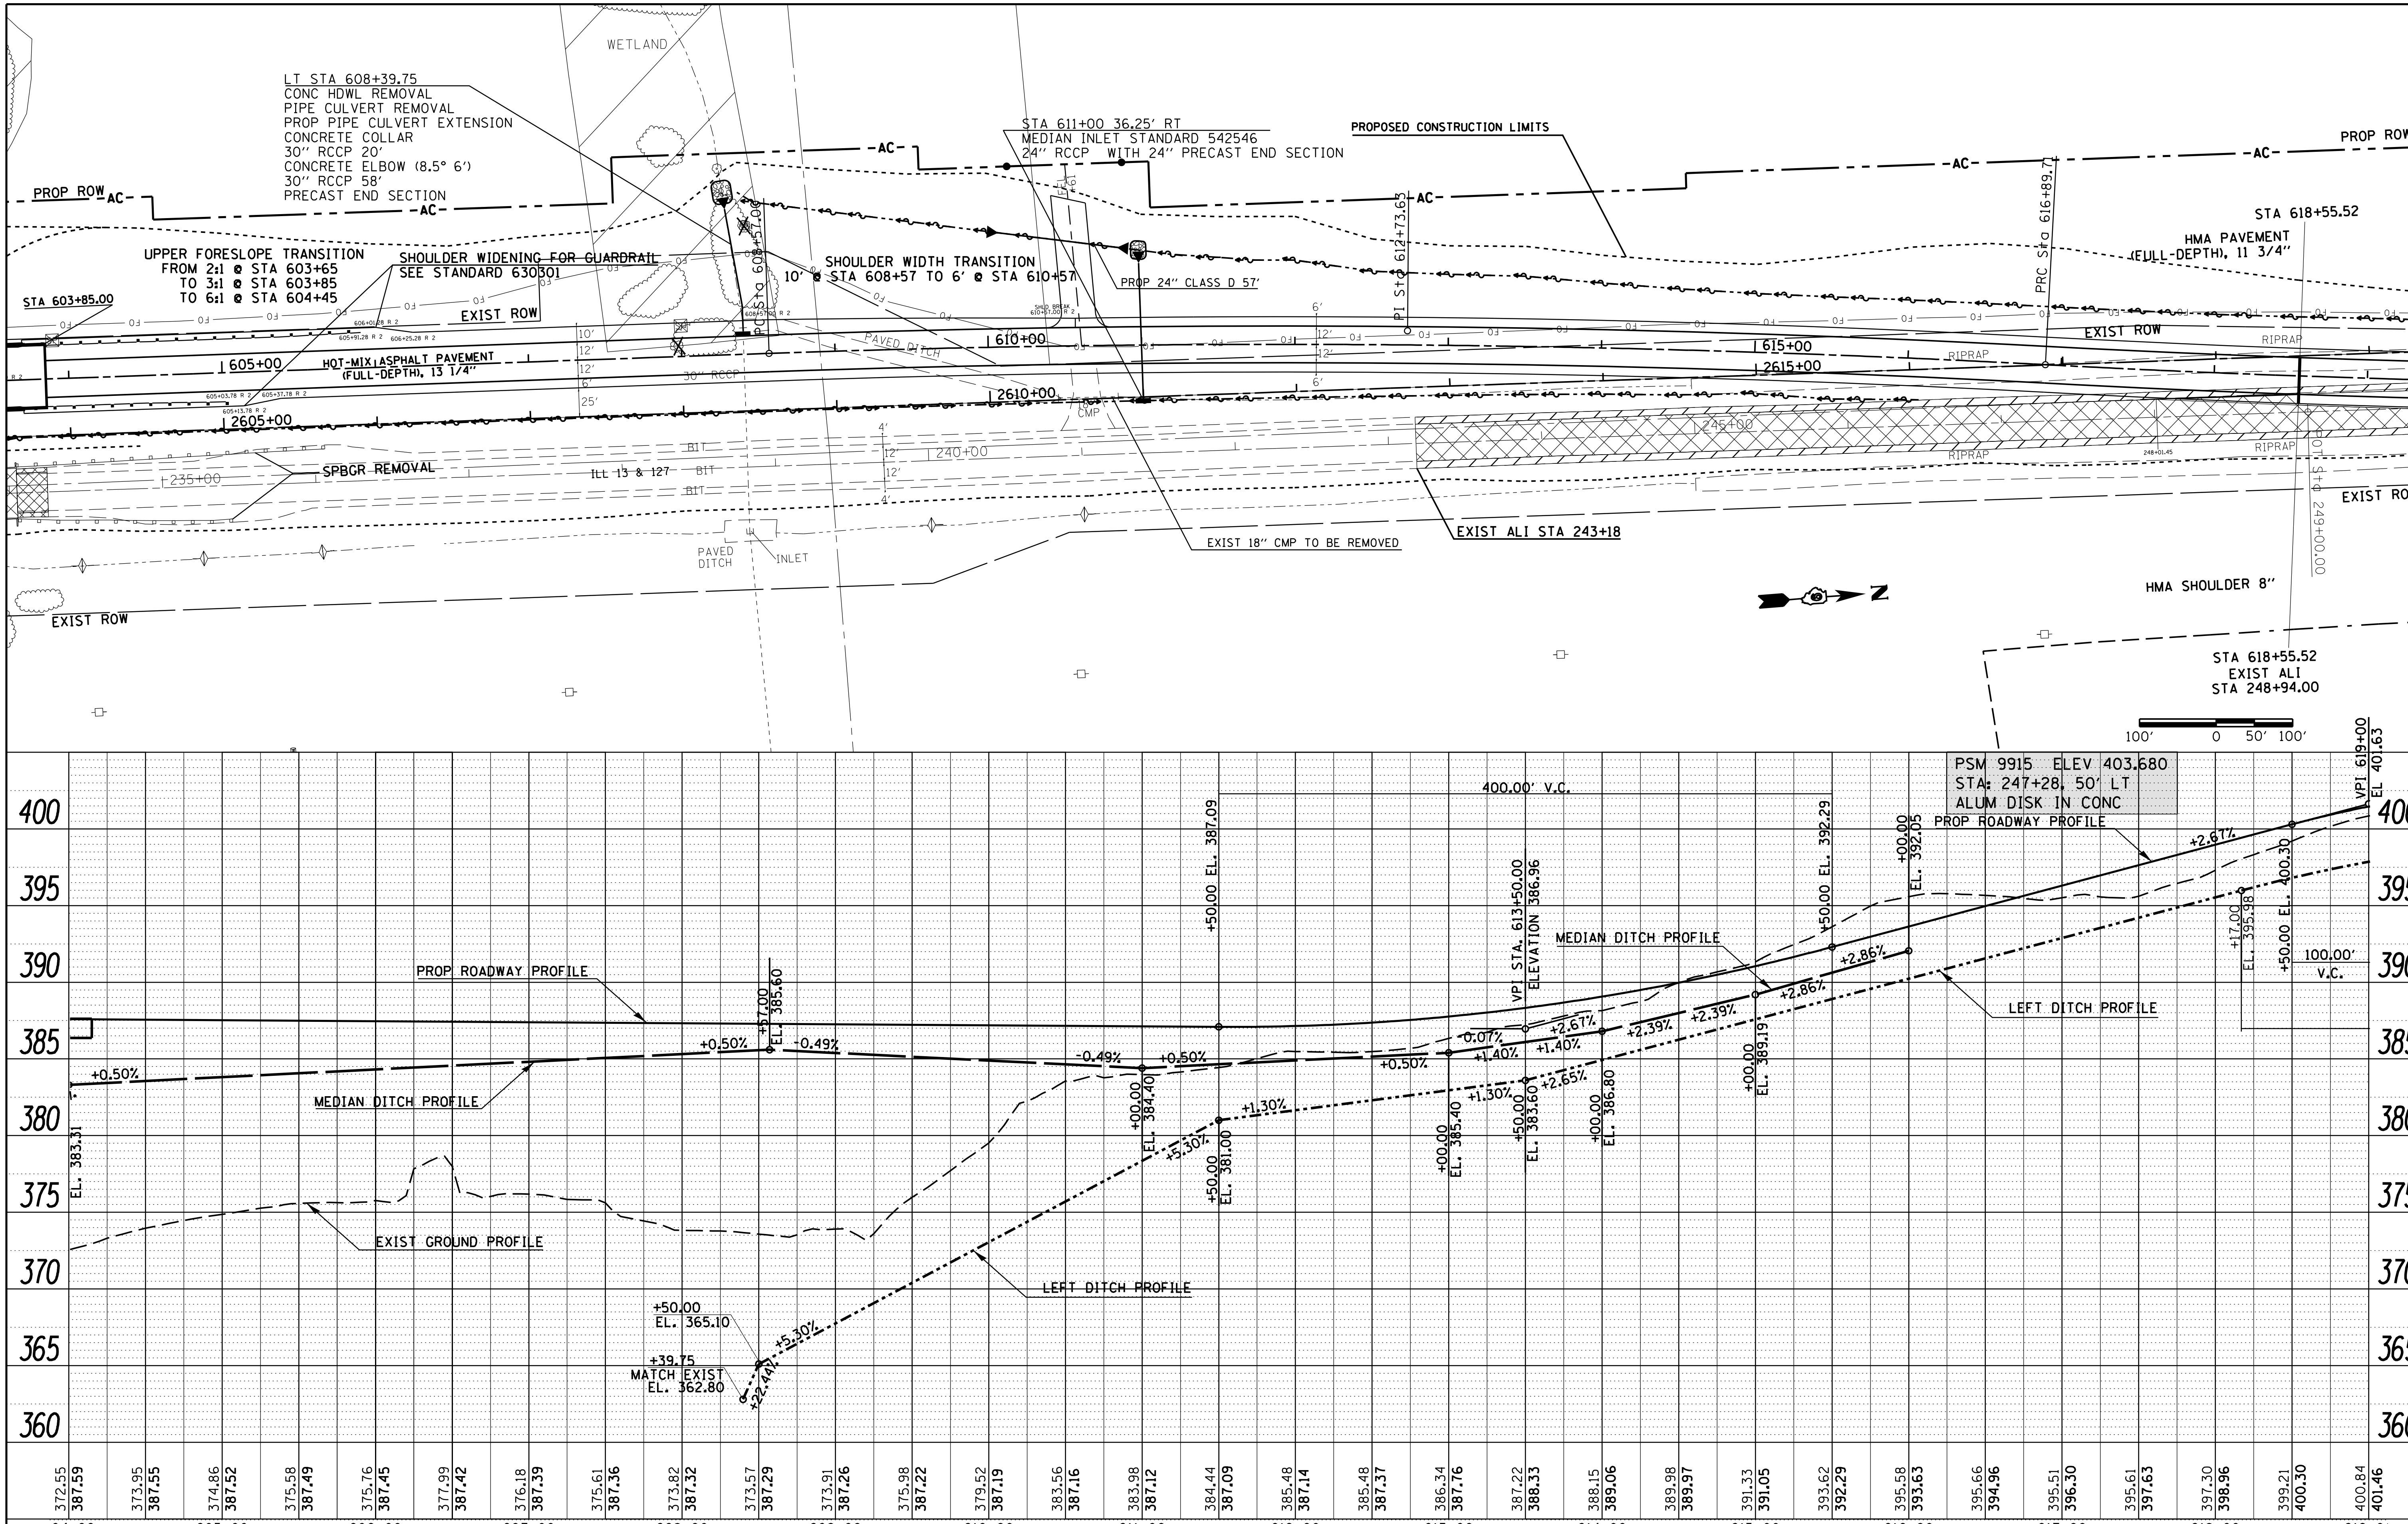

FILE NAME =	USER NAME = $USER$	DESIGNED -	REVISED -
c:\pw_work\pwidot\leftwichdl\d0196163\78215-shtc-plnprf.dgn		DRAWN -	REVISED -
$MODELNAME$	PLOT SCALE = 100.0000 ' / in.	CHECKED -	REVISED -
	PLOT DATE = 6/4/2014	DATE -	REVISED -

STATE OF ILLINOIS
DEPARTMENT OF TRANSPORTATION

PLAN PROFILE

SCALE: | SHEET 3 OF 4 SHEETS | STA. 604+00 TO STA. 619+00

F.A.P. RTE.	SECTION	COUNTY	TOTAL SHEETS	SHEET NO.
42	13B-1	JACKSON	112	28

CONTRACT NO. 78215

ILLINOIS FED. AID PROJECT