FINAL SURVEY	BY	DATE
SURVEYED		
PLOTTED		
TEMPLATE		
NOTE BOOK		
AREAS		
NO.	AREAS CHECKED	

ORIGINAL SURVEY	BY	DATE
SURVEYED		
PLOTTED		
TEMPLATE		
NOTE BOOK		
AREAS		
NO.	AREAS CHECKED	

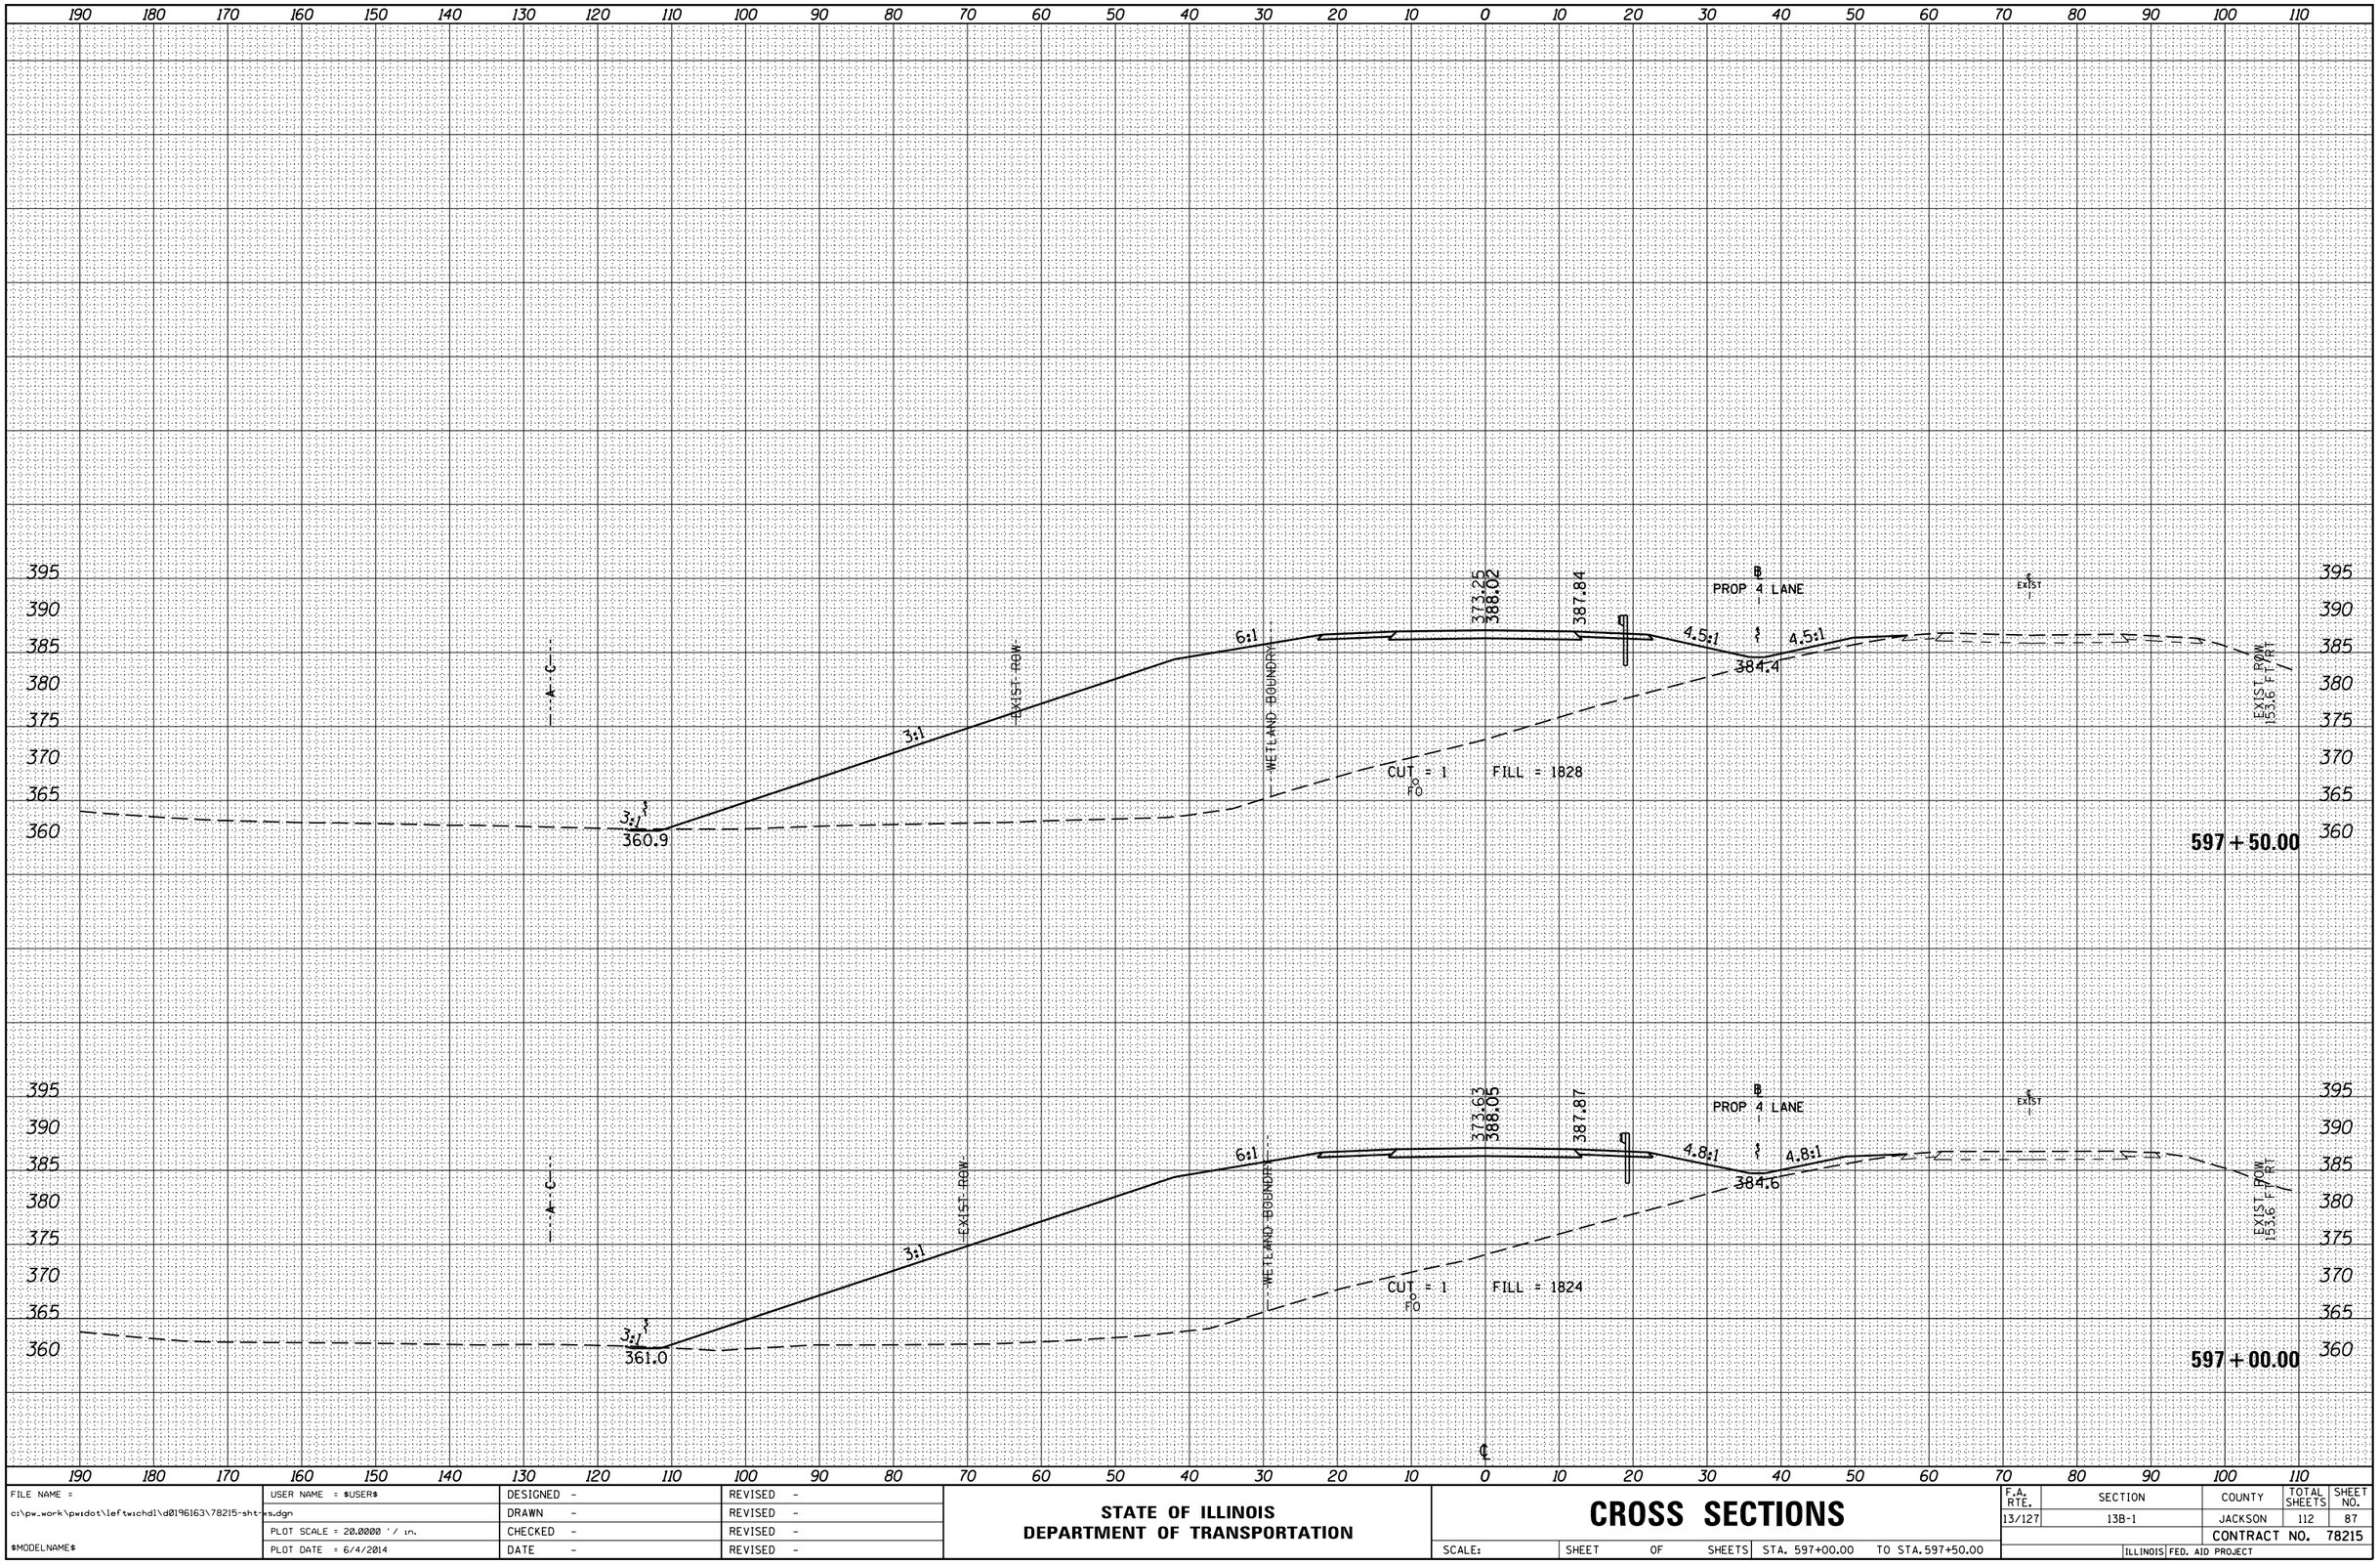

FILE NAME = c:\pw_work\pwidot\leftwichdl\d0196163\78215-sht-xs.dgn	USER NAME = $USER$	DESIGNED -	REVISED -	STATE OF ILLINOIS DEPARTMENT OF TRANSPORTATION	CROSS SECTIONS
		DRAWN -	REVISED -		
$MODELNAME$	PLOT SCALE = 20.0000 ' / in.	CHECKED -	REVISED -		
	PLOT DATE = 6/4/2014	DATE -	REVISED -		

SCALE: | SHEET OF SHEETS | STA. 597+00.00 | TO STA.597+50.00

F.A. RTE.	SECTION	COUNTY	TOTAL SHEETS	SHEET NO.
13/127	13B-1	JACKSON	112	87
		CONTRACT NO. 78215		
	ILLINOIS FED. AID PROJECT			