PAVEMENT REMOVAL
WETLAND
DRIVEWAY REMOVAL
FENCE REMOVAL
EXISTING R.O.W.
PROPOSED R.O.W.
EXIST. ℄ IL. RTE. 22
TELEGRAPH RD.
COMB. CONC. CURB & GUTTER REMOVAL TYPE B-6.24 (TYP.)
MATCHLINE STA. 67+00
MATCHLINE STA. 82+00
70+00
75+00
80+00
N

EXISTING IL. ROUTE 22

67+58.86 73.94′ LT
67+80.82 73.97′ LT
67+34.08 DRIVEWAY 45.46′ LT
67+70.13
67+80.91 67.53′ LT
68+15.91 33.00′ LT
67+19.21 9.00′ LT
68+22.49 9.00′ LT
PROPOSED GRASS MEDIAN
PROPOSED P.C.C. SIDEWALK 6′ WIDE, 5″ THICK
PROPOSED CONCRETE MEDIAN SURFACE, 6″
72+06.30 52.49′ LT
74+32.51 33.02′ LT
75+25.65 52.49′ LT
75+87.99 48.87′ LT
45′-820′R O/S=15′
76+12.37 131.52′ LT
76+21.04 109.50′ LT
76+10.86 80.61′ LT
76+17.24 7.98′ LT
76+03.03 9.00′ LT
76+17.12 5.00′ LT
76+38.97 116.90′ LT
76+74.24 83.01′ LT
76+81.60 48.60′ LT
50′-200′R O/S=10′
77+18.93 52.49′ LT
77+29.49 5.00′ RT
77+17.88 33.00′ LT
PROP. SB-6.24 CONC. CURB & GUTTER BARRIER MEDIAN (TYP.)
78+28.84 3.00′ RT
79+38.84 3.00′ RT
PROPOSED CONCRETE MEDIAN SURFACE, 6″
81+38.84 9.00′ LT
PGL
24′
18′
36′
37′
30′-R
35′-R
2′R
1′R
100′R
6′
5′
EXISTING R.O.W.
PROPOSED R.O.W.
67+19.21 5.00′ LT
68+22.62 9.00′ RT
PROPOSED CORRUGATED MEDIAN (TYP.)
PROP. COMB. CONC. CURB & GUTTER TYPE B-6.24 (TYP.)
PROP. ℄ IL. RTE. 22
72+57.78 9.00′ RT
PROP. HOT-MIX ASPHALT SIDEWALK 8′ WIDE (TYP.)
74+57.78 3.00′ LT
75+17.78 3.00′ LT
PROPOSED 10″ P.C.C. PAVEMENT (JOINTED)
76+30.00 33.00′ RT
76+29.72 52.49′ RT
76+66.53 48.86′ RT
76+74.40 83.01′ RT
77+05.81 110.42′ RT
77+08.23 116.39′ RT
77+35.65 130.97′ RT
77+43.58 9.00′ RT
77+60.63 48.87′ RT
77+39.40 84.65′ RT
77+27.33 108.86′ RT
78+61.08 55.77′ RT
79+16.11 33.02′ RT
80+41.76 55.77′ RT
80+41.89 65.62′ RT
81+66.98
45′-820′R O/S=15′
TELEGRAPH RD.
OUTLET FOR CONC. CURB & GUTTER TYPE B-6.24 (STD. 606006) (TYP.)
DETECTABLE WARNINGS

PROPOSED IL. ROUTE 22

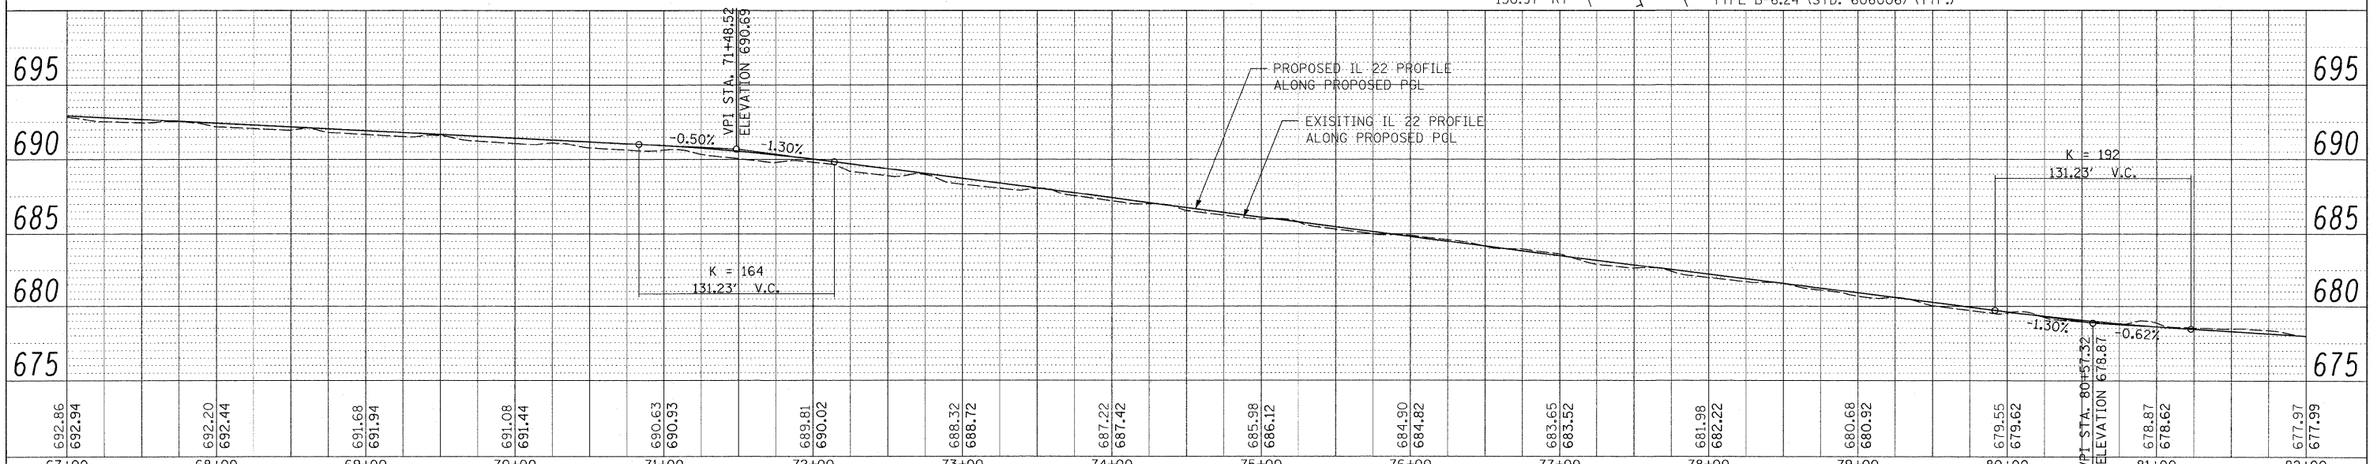

FILE NAME = W:\ILRTE22\...2009 REVISIONS\CADD Sheets\D1S0060-sht-plnprf.dgn	USER NAME = $USER$	DESIGNED - LP	REVISED -
		DRAWN - DC	REVISED -
	PLOT SCALE = $SCALE$	CHECKED - JP	REVISED -
	PLOT DATE = 5/15/2010	DATE - 05/14/2010	REVISED -

STATE OF ILLINOIS
DEPARTMENT OF TRANSPORTATION

IL. ROUTE 22
ROADWAY PLAN AND PROFILE

SCALE: 1″=50′ | SHEET NO. 22 OF 232 SHEETS | STA. 67+00.00 TO STA. 82+00.00

F.A.P RTE.	SECTION	COUNTY	TOTAL SHEETS	SHEET NO.
337	20R-4	LAKE	232	22
		CONTRACT NO. 60860		
	ILLINOIS FED. AID PROJECT			