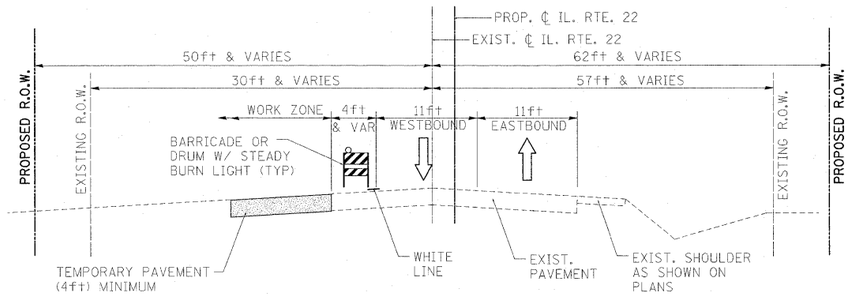

NOTE: CONSTRUCT TEMPORARY PAVEMENT FROM STA. ±56+32 TO STA. ±57+64 PRIOR TO STAGE I

STAGE 1
STA. ±46+48 TO STA. ±57+70

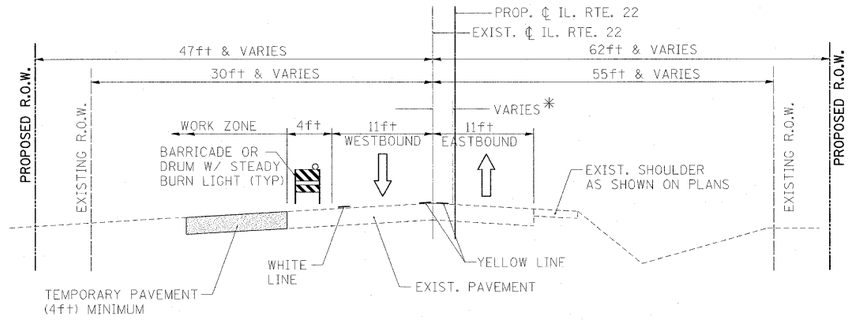

NOTE: 11ft LANES & A 3ft CLEAR ZONE ARE PROVIDED FROM STA. ±57+14 TO STA. ±70+28

STAGE 1
STA. ±57+64 TO STA. ±83+40

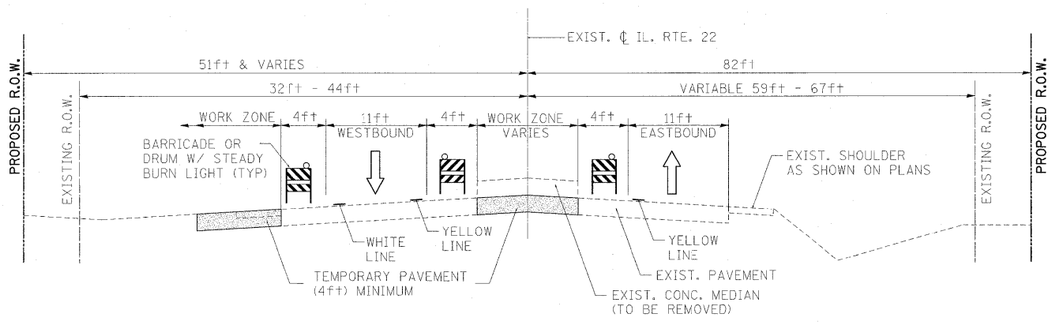

NOTE: 11ft LANES & A 3ft CLEAR ZONE ARE PROVIDED FROM STA. ±83+39+ TO STA. ±86+68

STAGE 1
STA. ±83+39 TO STA. ±88+32

✳ VARIES TO MAINTAIN MINIMUM LANE WIDTH AND CLEAR ZONE REQUIREMENTS

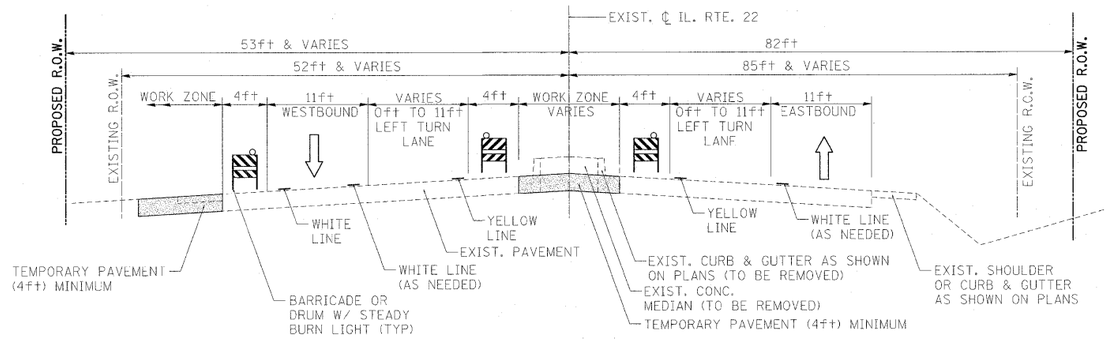

STAGE 1
STA. ±88+31 TO STA. ±115+13

PROJECT OMISSION: STA. 115+12.03 TO
STA. 139+09.88

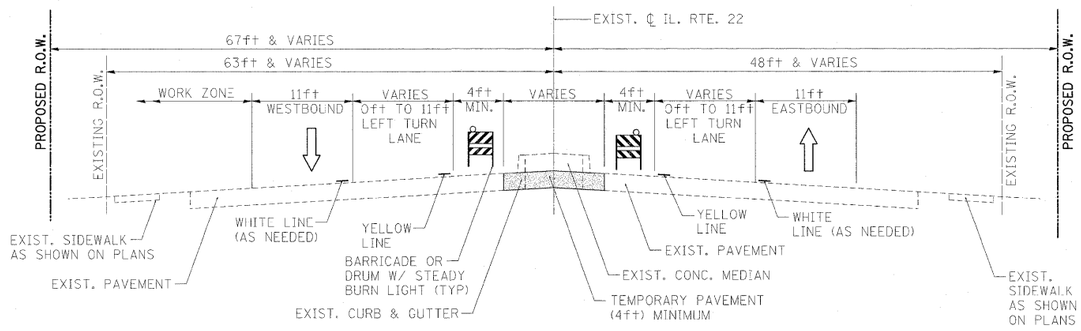

NOTE: BEYOND STA. ±149+01 NO WORK ZONE IS REQUIRED WESTBOUND LANES

STAGE 1
STA. ±149+01 TO STA. ±173+95

FILE NAME = W:\ILRTE22\...2009 REVISIONS\CADD Sheets\D160860-sht-staging-typical.dgn	USER NAME = $USER$	DESIGNED - LP	REVISED -
		DRAWN - DC	REVISED -
	PLOT SCALE = $SCALE$	CHECKED - JP	REVISED -
	PLOT DATE = 5/15/2010	DATE - 05/14/2010	REVISED -

STATE OF ILLINOIS
DEPARTMENT OF TRANSPORTATION

IL. ROUTE 22
MAINTENANCE OF TRAFFIC TYPICAL SECTIONS, STAGE 1

SCALE: NTS | SHEET NO. 35 OF 232 SHEETS | STA. | TO STA.

F.A.P RTE.	SECTION	COUNTY	TOTAL SHEETS	SHEET NO.
337	20R-4	LAKE	232	35
		CONTRACT NO. 60860		
		ILLINOIS FED. AID PROJECT		