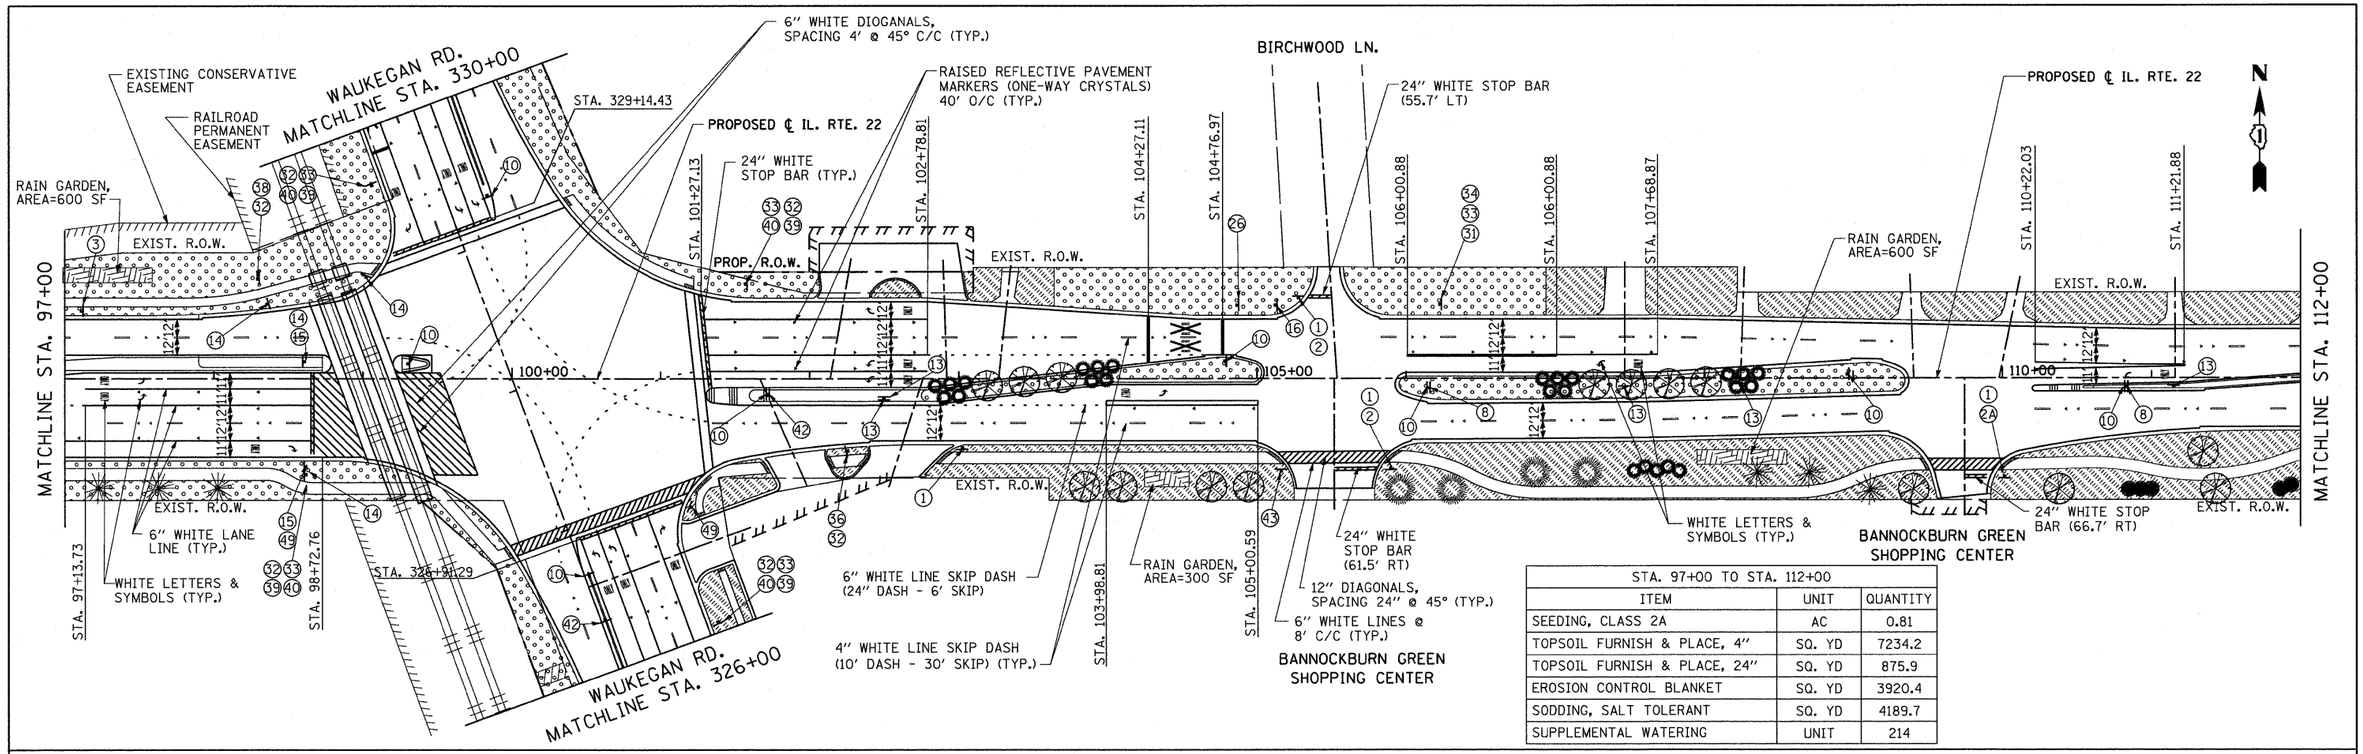

STA. 97+00 TO STA. 112+00		
ITEM	UNIT	QUANTITY
SEEDING, CLASS 2A	AC	0.81
TOPSOIL FURNISH & PLACE, 4"	SQ. YD	7234.2
TOPSOIL FURNISH & PLACE, 24"	SQ. YD	875.9
EROSION CONTROL BLANKET	SQ. YD	3920.4
SODDING, SALT TOLERANT	SQ. YD	4189.7
SUPPLEMENTAL WATERING	UNIT	214

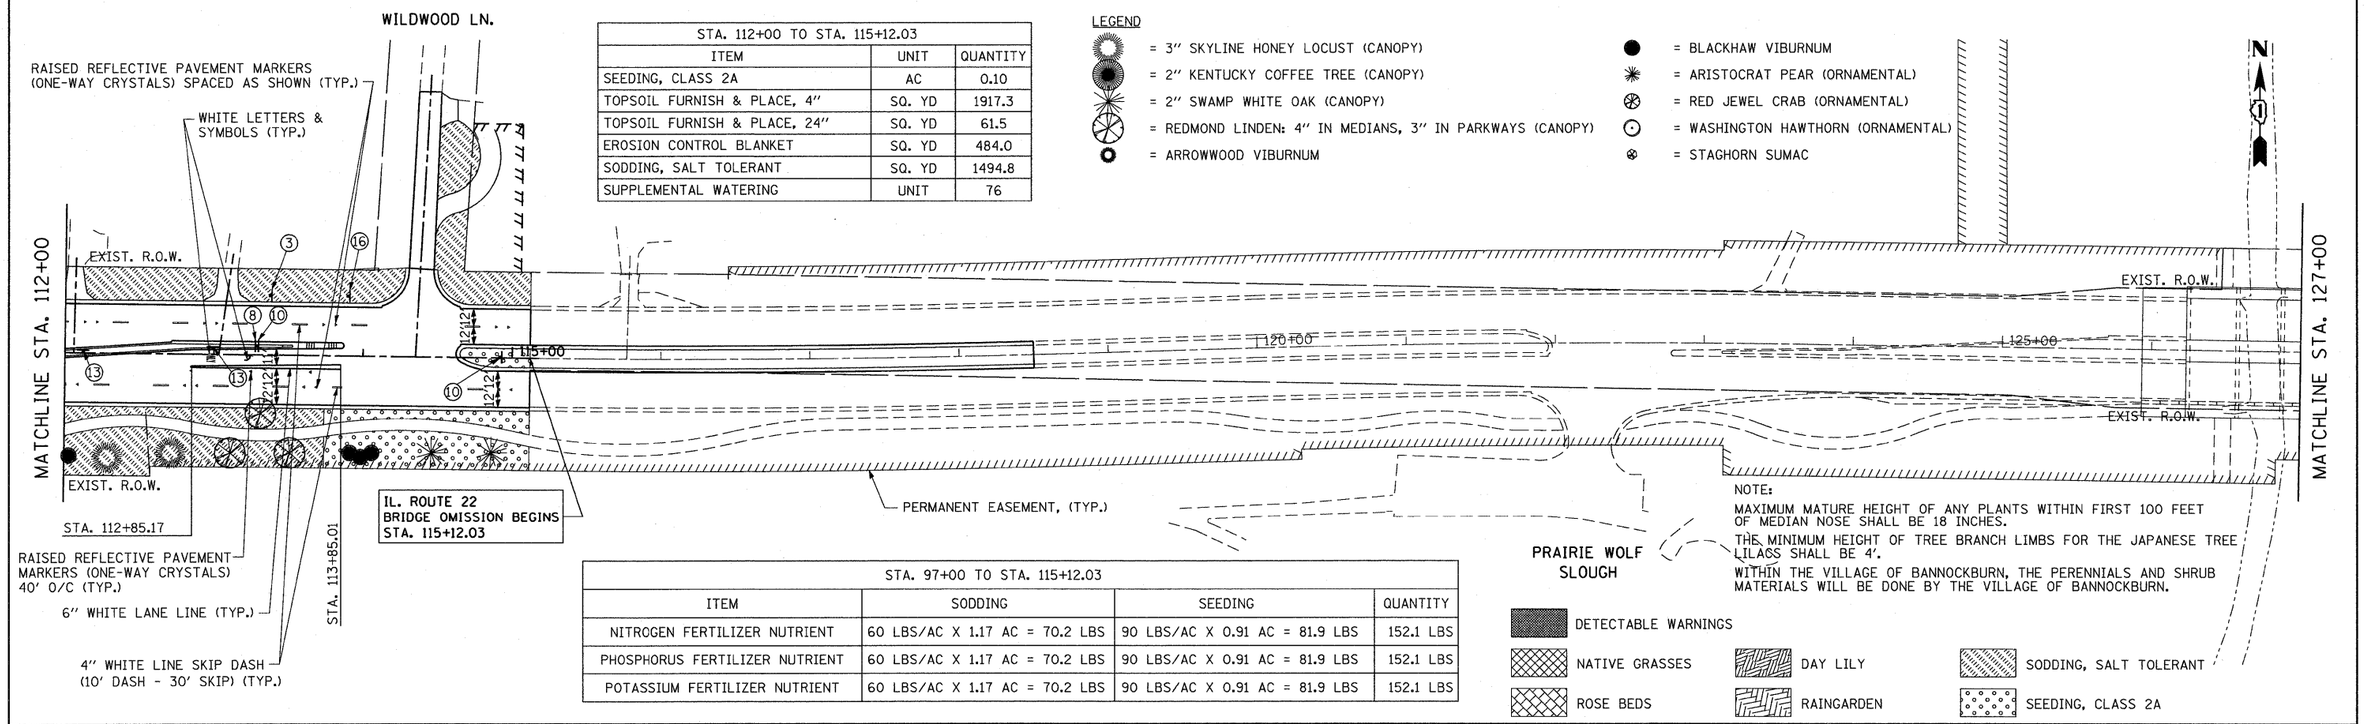

STA. 112+00 TO STA. 115+12.03		
ITEM	UNIT	QUANTITY
SEEDING, CLASS 2A	AC	0.10
TOPSOIL FURNISH & PLACE, 4"	SQ. YD	1917.3
TOPSOIL FURNISH & PLACE, 24"	SQ. YD	61.5
EROSION CONTROL BLANKET	SQ. YD	484.0
SODDING, SALT TOLERANT	SQ. YD	1494.8
SUPPLEMENTAL WATERING	UNIT	76

LEGEND

- = 3" SKYLINE HONEY LOCUST (CANOPY)
- = 2" KENTUCKY COFFEE TREE (CANOPY)
- = 2" SWAMP WHITE OAK (CANOPY)
- = REDMOND LINDEN: 4" IN MEDIANS, 3" IN PARKWAYS (CANOPY)
- = ARROWWOOD VIBURNUM
- = BLACKHAW VIBURNUM
- = ARISTOCRAT PEAR (ORNAMENTAL)
- = RED JEWEL CRAB (ORNAMENTAL)
- = WASHINGTON HAWTHORN (ORNAMENTAL)
- = STAGHORN SUMAC

STA. 97+00 TO STA. 115+12.03			
ITEM	SODDING	SEEDING	QUANTITY
NITROGEN FERTILIZER NUTRIENT	60 LBS/AC X 1.17 AC = 70.2 LBS	90 LBS/AC X 0.91 AC = 81.9 LBS	152.1 LBS
PHOSPHORUS FERTILIZER NUTRIENT	60 LBS/AC X 1.17 AC = 70.2 LBS	90 LBS/AC X 0.91 AC = 81.9 LBS	152.1 LBS
POTASSIUM FERTILIZER NUTRIENT	60 LBS/AC X 1.17 AC = 70.2 LBS	90 LBS/AC X 0.91 AC = 81.9 LBS	152.1 LBS

NOTE:

MAXIMUM MATURE HEIGHT OF ANY PLANTS WITHIN FIRST 100 FEET OF MEDIAN NOSE SHALL BE 18 INCHES.

THE MINIMUM HEIGHT OF TREE BRANCH LIMBS FOR THE JAPANESE TREE LILACS SHALL BE 4'.

WITHIN THE VILLAGE OF BANNOCKBURN, THE PERENNIALS AND SHRUB MATERIALS WILL BE DONE BY THE VILLAGE OF BANNOCKBURN.

- DETECTABLE WARNINGS
- NATIVE GRASSES
- DAY LILY
- SODDING, SALT TOLERANT
- ROSE BEDS
- RAINGARDEN
- SEEDING, CLASS 2A

FILE NAME = W:\ILRTE22_2009 REVISIONS\CADD Sheets\	USER NAME = pociacha	DESIGNED - LP	REVISED - 07/26/2010	STATE OF ILLINOIS DEPARTMENT OF TRANSPORTATION
	revised sheets\D160860-sht-pmk.dgn	DRAWN - MC	REVISED -	
	PLOT SCALE = 50.000 ' / IN.	CHECKED - JP	REVISED -	
	PLOT DATE = 7/28/2010	DATE - 05/14/2010	REVISED -	

IL. ROUTE 22
PAVEMENT MARKING, SIGNING & LANDSCAPING PLAN

SCALE: 1"=50' | SHEET NO. 128 OF 232 SHEETS | STA. 97+00 TO STA. 127+00

F.A.P RTE.	SECTION	COUNTY	TOTAL SHEETS	SHEET NO.
337	20R-4	LAKE	232	128

CONTRACT NO. 60860

ILLINOIS FED. AID PROJECT