FINAL SURVEY	SURVEYED	BY	DATE
	PLOTTED		
	COMPUTED		
NOTE BOOK	COMPLETE		
NO.	AREAS		
	AREAS CHECKED		

ORIGINAL SURVEY	SURVEYED	BY	DATE
	PLOTTED		
	COMPUTED		
NOTE BOOK	COMPLETE		
NO.	AREAS		
	AREAS CHECKED		

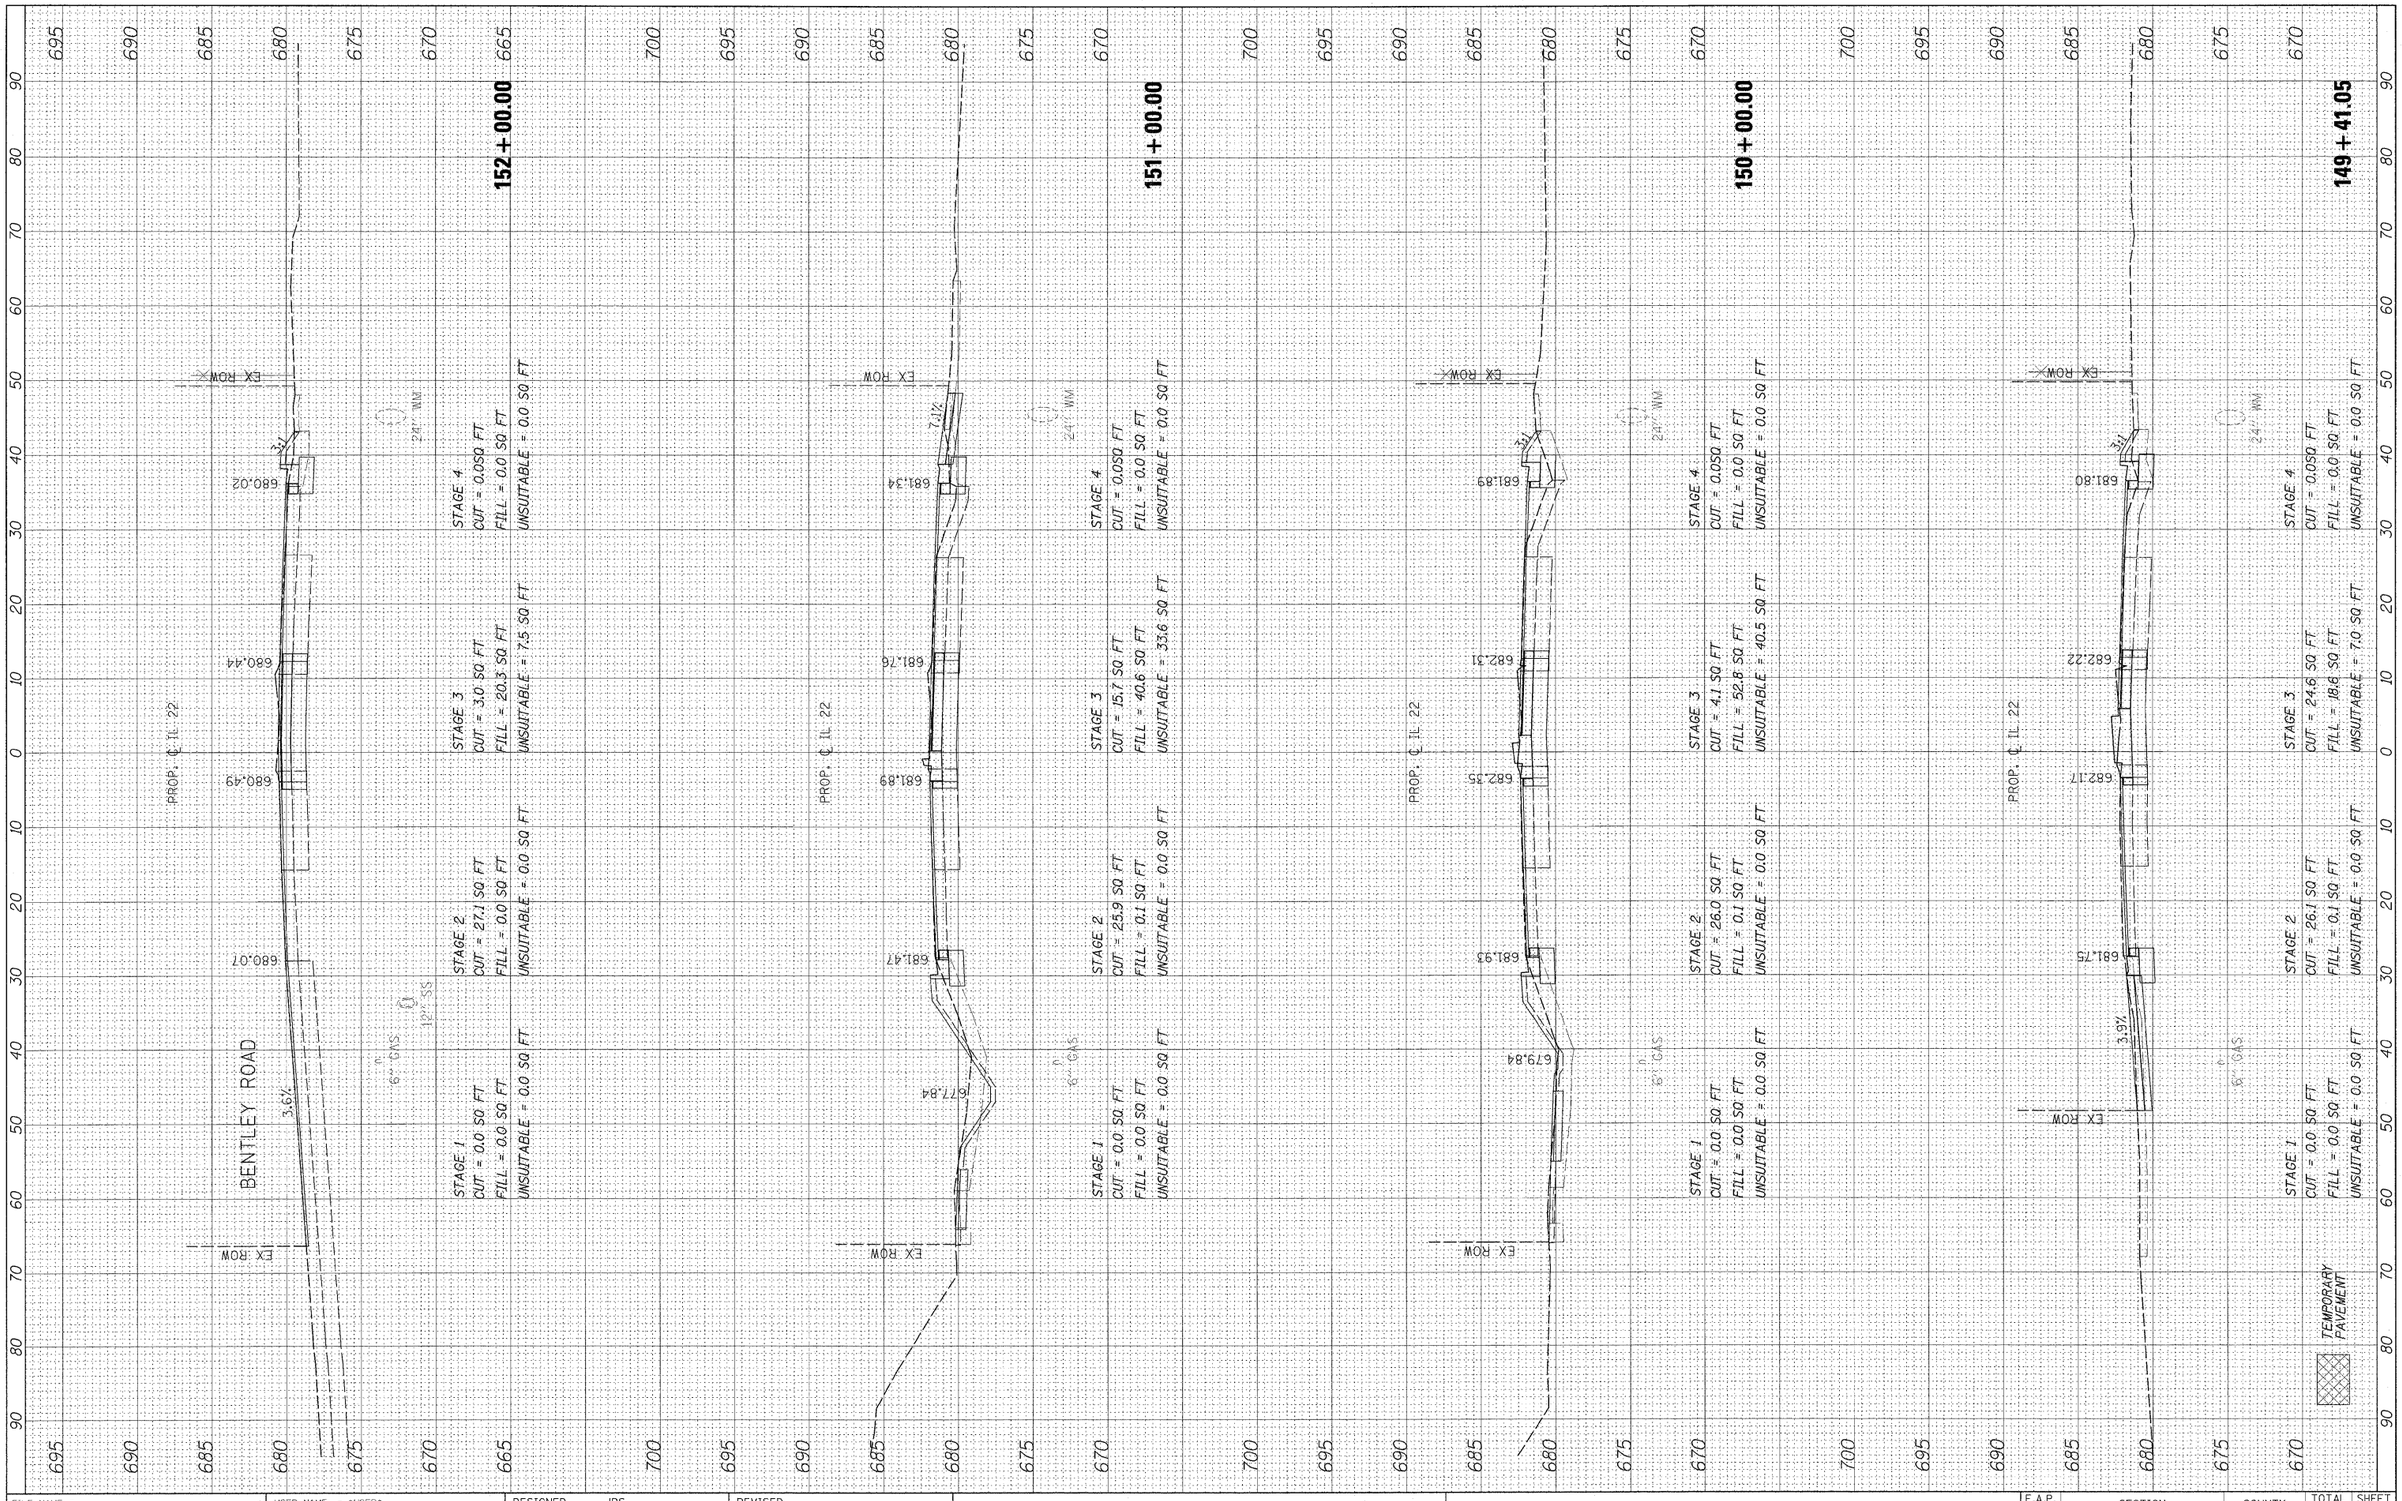

FILE NAME = $FILEL$	USER NAME = $USER$	DESIGNED - JPS	REVISED -
		DRAWN - JPS	REVISED -
	PLOT SCALE = $SCALE$	CHECKED - JP	REVISED -
	PLOT DATE = $DATE$	DATE - 05/14/2010	REVISED -

STATE OF ILLINOIS
DEPARTMENT OF TRANSPORTATION

IL ROUTE 22 CROSS SECTIONS

HORIZ. 1"=10'
SCALE: VERT. 1"=5' | SHEET NO. 219 OF 232 SHEETS | STA. 149+41.05 TO STA. 152+00.00

F.A.P. RTE.	SECTION	COUNTY	TOTAL SHEETS	SHEET NO.
337	20R-4	LAKE	232	219
		CONTRACT NO. 60860		
		ILLINOIS FED. AID PROJECT		