NOTES:
THE CONTRACTOR WILL VERIFY THE EXISTING DRAINAGE UTILITIES AND COORDINATE WITH THE ENGINEER PRIOR TO ORDERING PROPOSED ITEMS TO LIMIT LATER ADJUSTMENTS.

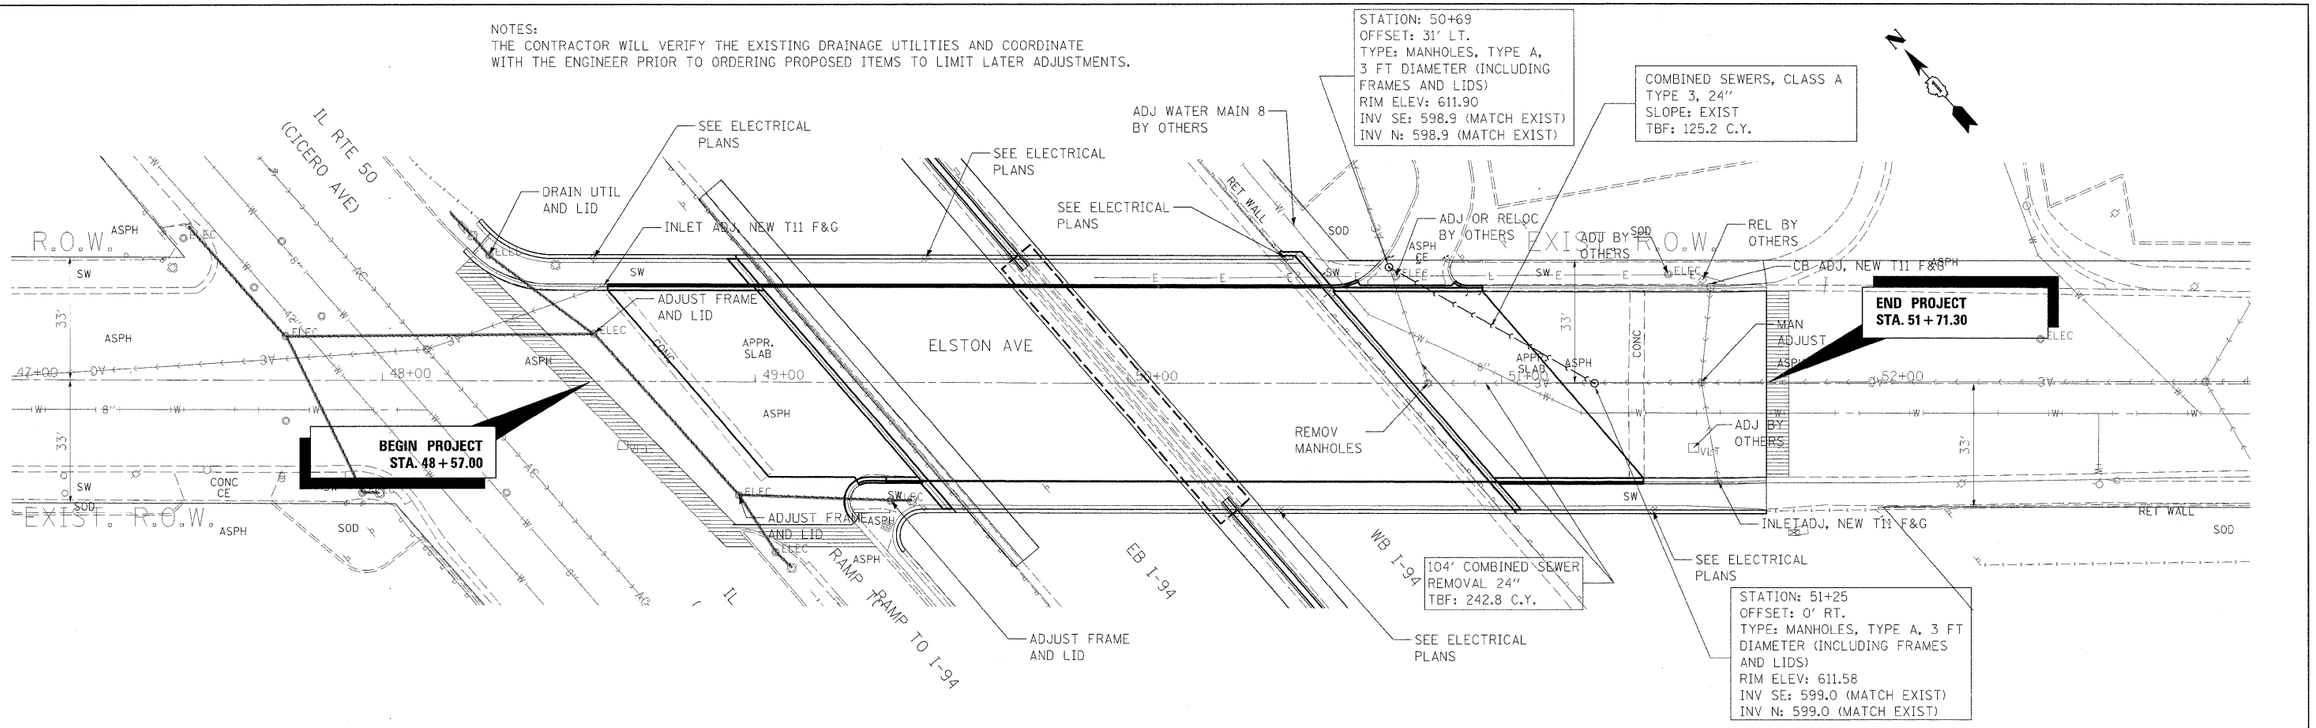

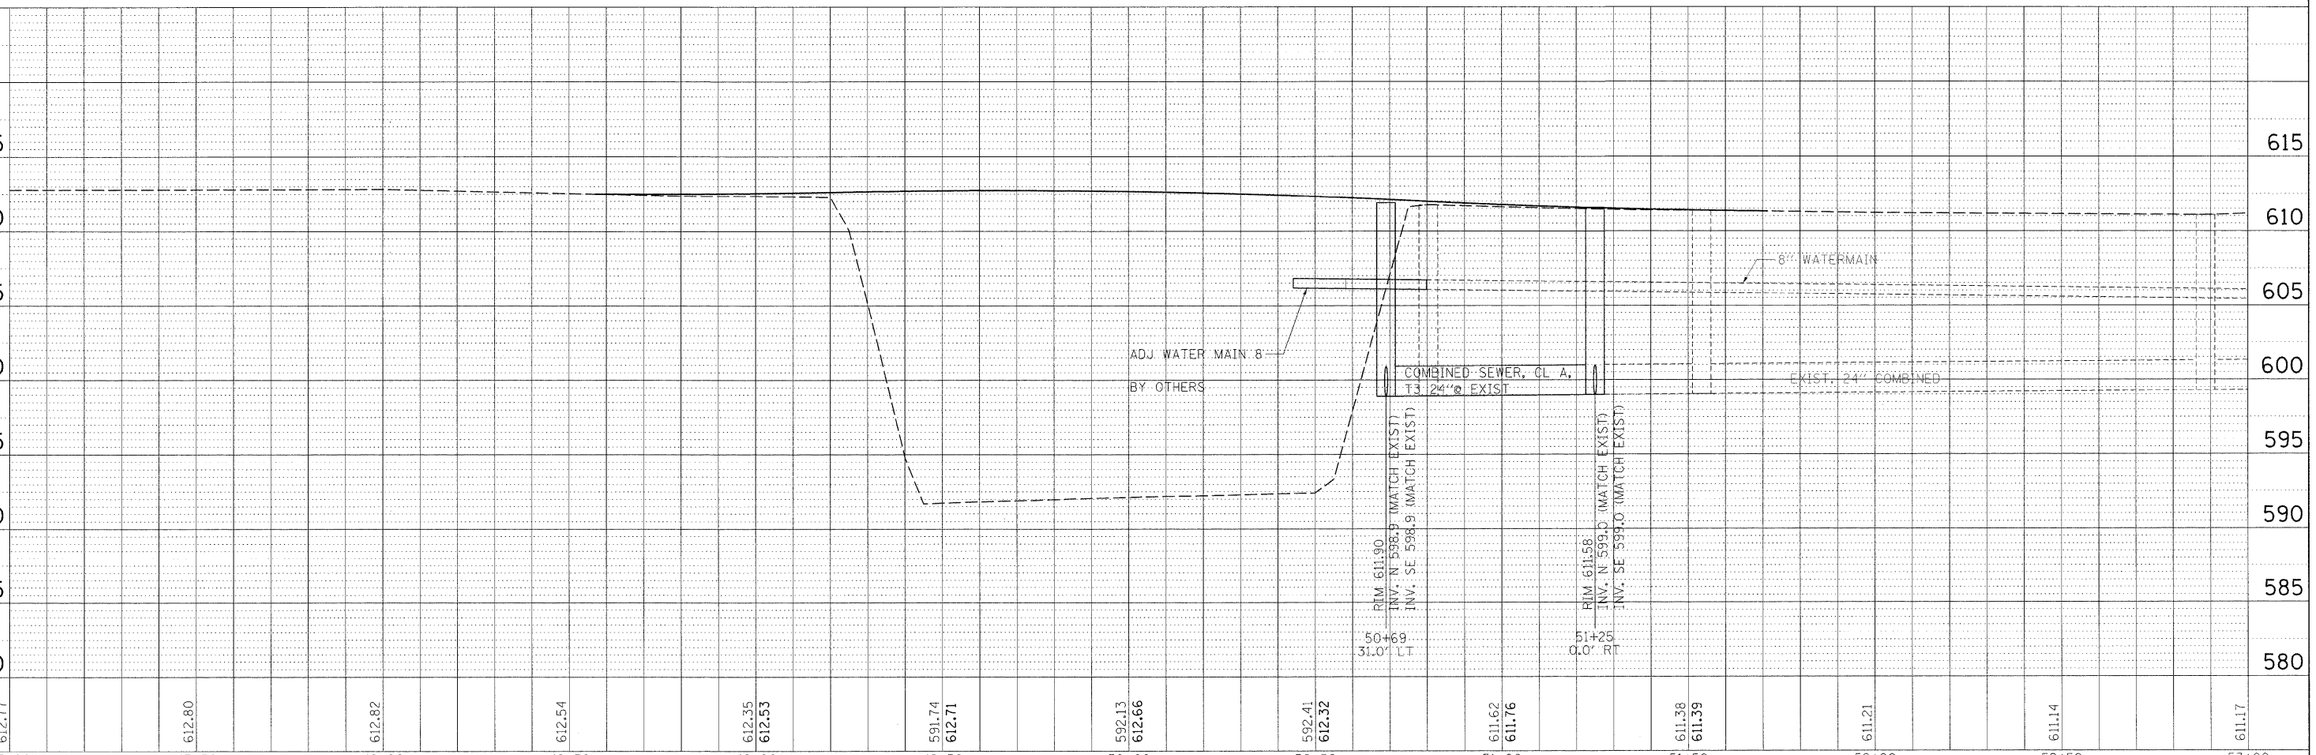

FILE NAME = $FILE$	USER NAME = $USER$	DESIGNED -	REVISED -
		DRAWN -	REVISED -
	PLOT SCALE = $SCALE$	CHECKED -	REVISED -
	PLOT DATE = $DATE$	DATE	REVISED -

STATE OF ILLINOIS
DEPARTMENT OF TRANSPORTATION

DRAINAGE AND UTILITY
ELSTON AVE

SCALE: 1:20 | SHEET NO. 1 OF 1 SHEETS | STA. | TO STA.

F.A.I. RTE.	SECTION	COUNTY	TOTAL SHEETS	SHEET NO.
94	0101.88	COOK	139	35
		CONTRACT NO. 60C18		
	ILLINOIS FED. AID PROJECT			